



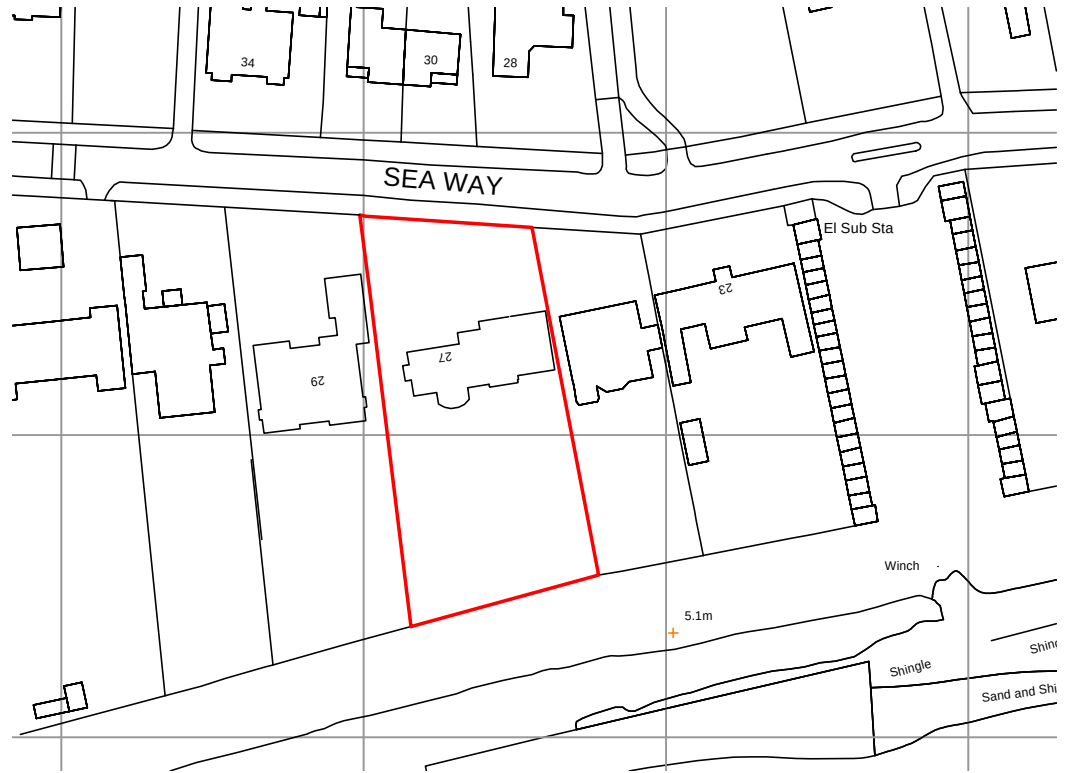

0m 10m 20m 30m 40m 50m
Scale 1:1250

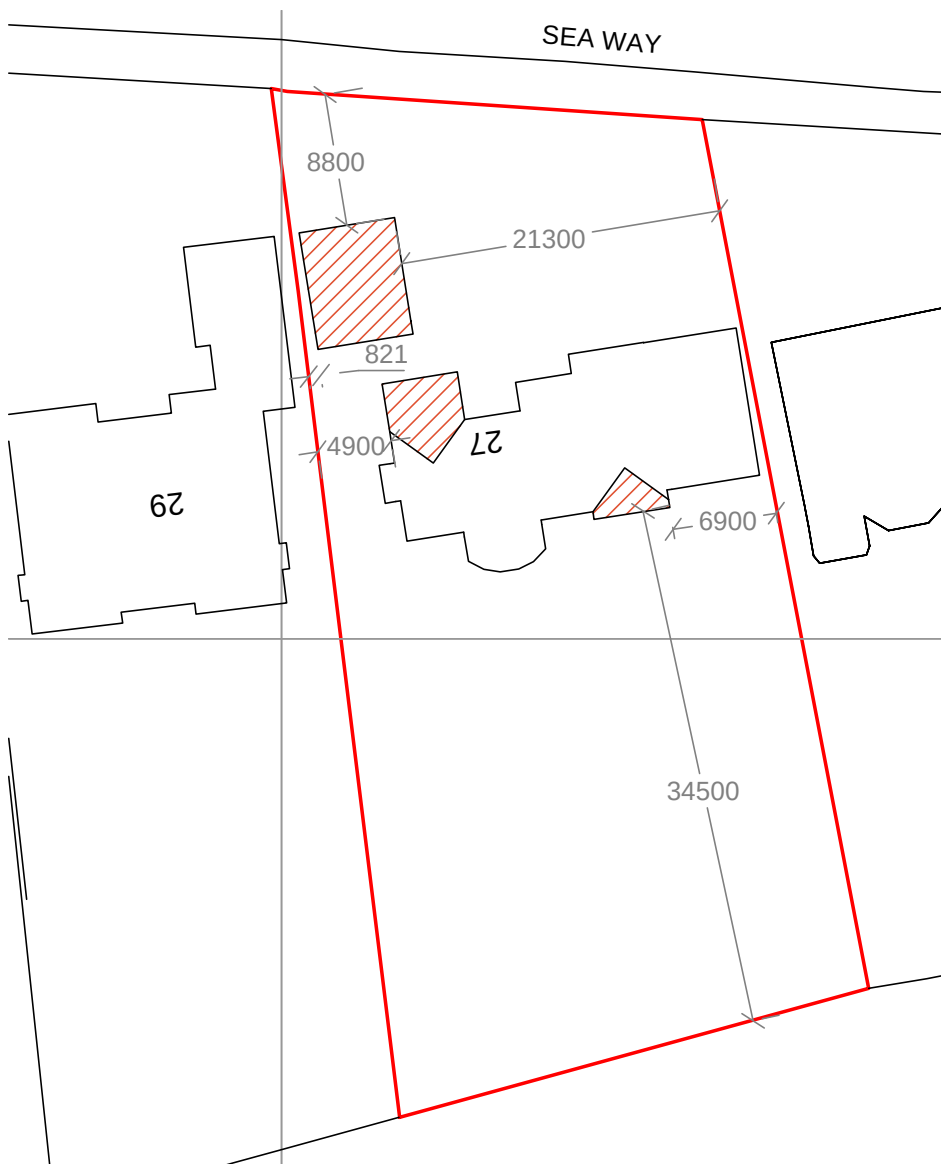

0 5m 10m 15m 20m 25m
Scale 1:500

REVISIONS

Ordnance Survey Licence number 100060379
(c) Crown copyright 2019. All rights reserved.

Notes

1. These are computerised drawings for the purposes of obtaining planning & building regulations approvals & are based on certain overall measurements. They do not constitute working drawings.
2. Distortion and uneven walls etc. have been ignored with some average measurements.
3. Dimensions shown must not be relied upon and must be checked on site and verified prior to commencement of work.
4. Where applicable this drawing is to be read in conjunction with other consultants' drawings & calculations.
5. Do not scale from these drawings, except for planning purposes.
6. Any Work undertaken prior to Planning and Building Regulations Approval is done so entirely at the Client/Contractors own risk.
7. The client is reminded of their obligations under the Party Wall etc. Act 1997 where appropriate.

(c) 2019 - A.H.Sutcliff

SUTCLIFF CONSULTANTS Ltd



Chartered Building Engineers,
Surveyors & Architectural Consultants

11 Crossbush Road
Felpham, Bognor Regis
West Sussex, PO22 7LS

Tel: 01243 586004

Fax: 08708 793194

Mob: 07799 393250

Email: mail@sutcliffconsultants.co.uk

PROJECT DETAIL

27 Sea Way
Middleton-on-Sea
Bognor Regis PO22 7RZ
Extensions and detached garage

FOR:

DRAWING SCALE: 1:1250 & 1:500 @A4

Block & Location plans

DATE: May 2021

DRAWN: A. H. Sutcliff

DRAWING: 2107/00

REVISION: