

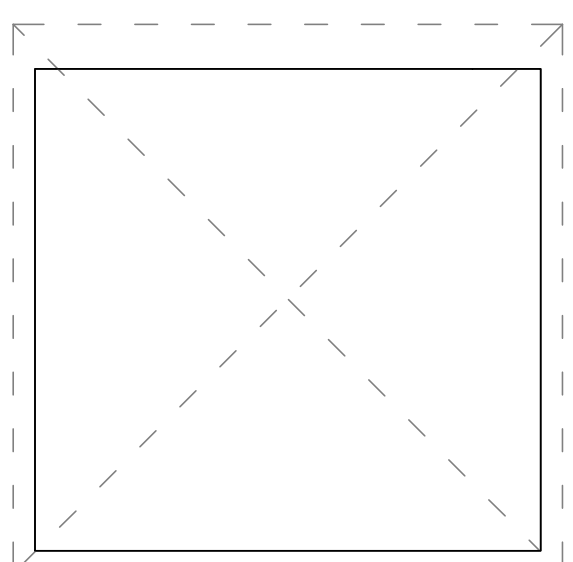
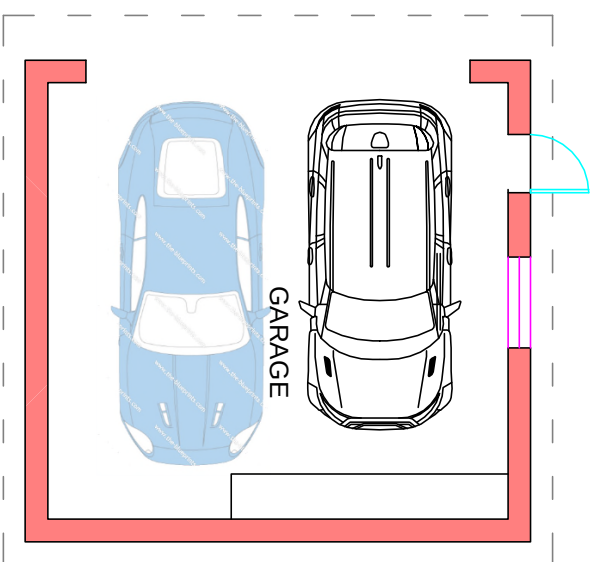
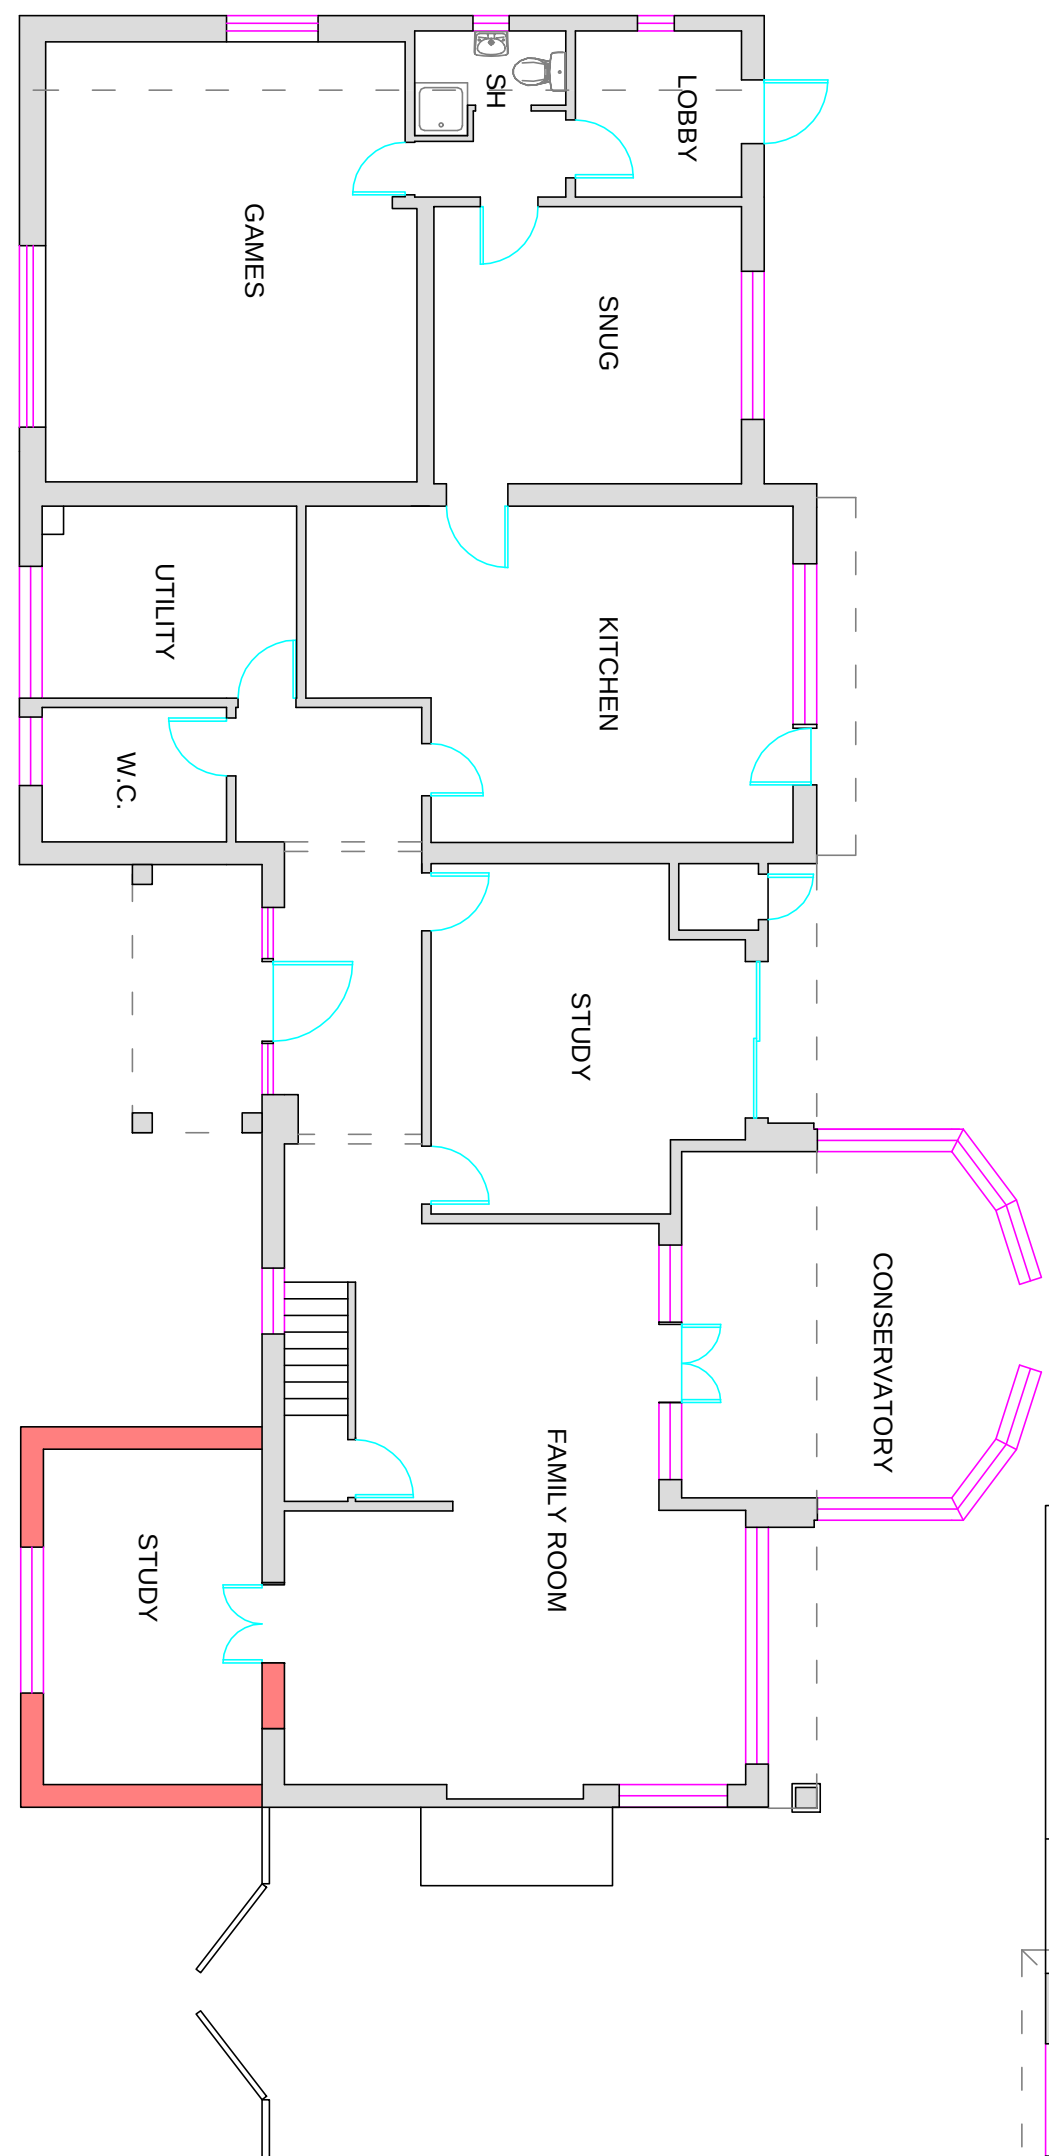


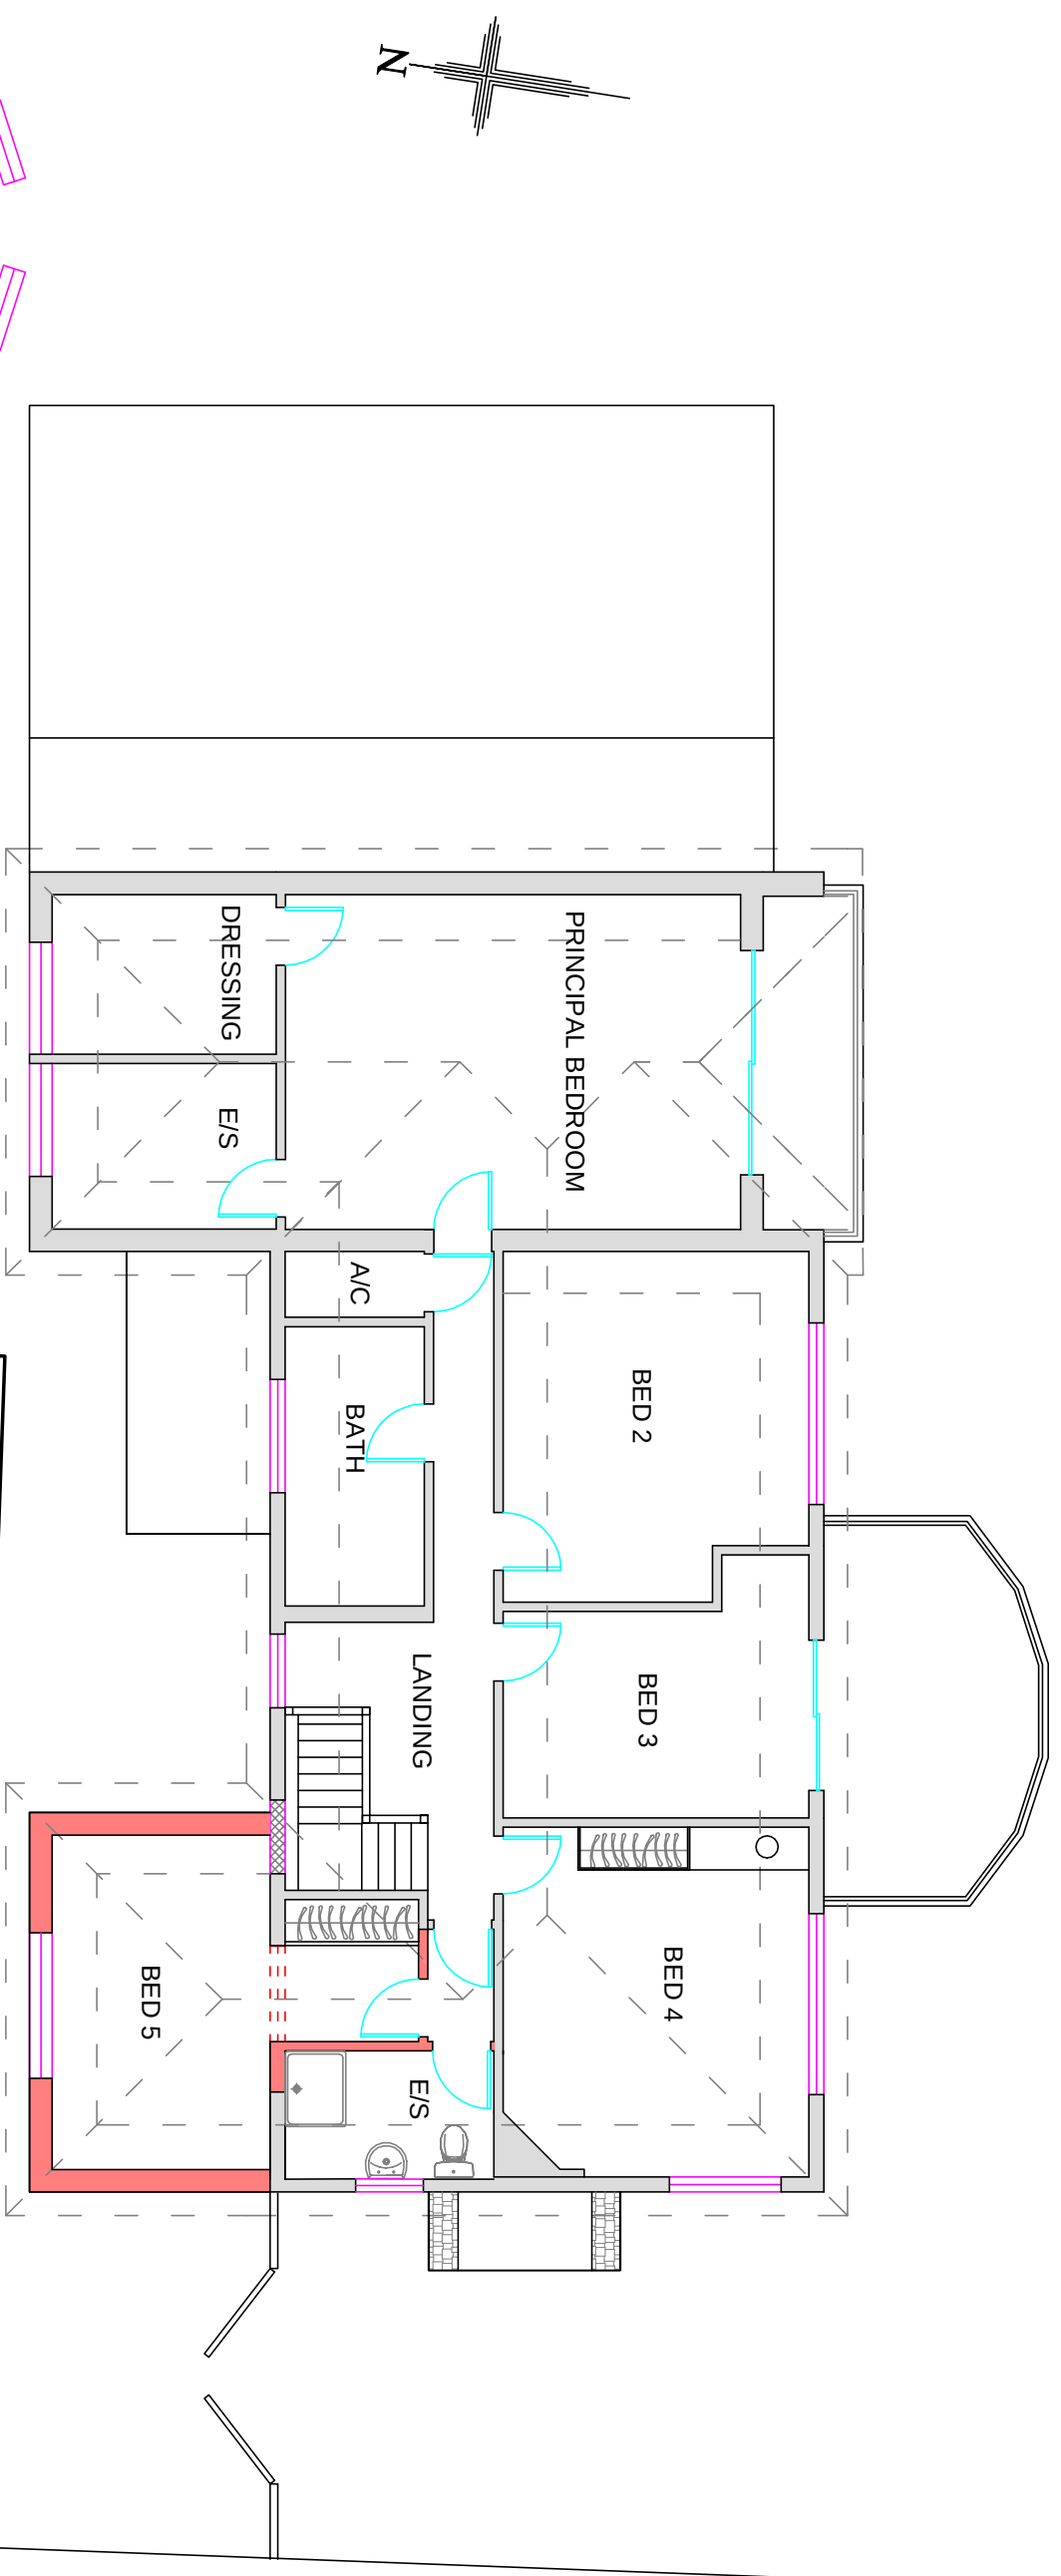

PROPOSED FIRST FLOOR

PROPOSED GROUND FLOOR

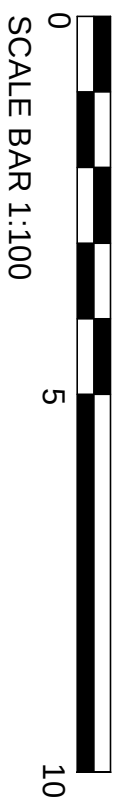

B: Garage Amendments
A: Window to new bathroom

REVISIONS

Notes:
1. All dimensions are given in millimetres unless otherwise stated.
2. Dimensions shown must not be relied upon and must be checked on site and verified prior to commencement of work.
3. Where applicable this drawing is to be read in conjunction with other consultants' drawings & calculations.
4. Any Work undertaken prior to Planning and Building Regulations Approval is done so entirely at the Client's risk.
5. The client is reminded of their obligations under the Party Wall etc. Act 1997 where appropriate.
(c) 2019 - A.H.Sutcliffe

SUTCLIFF CONSULTANTS Ltd
Chartered Building Engineers,
Surveyors & Architectural Consultants
11 Crossbush Road
Felpham, Bognor Regis
West Sussex, PO22 7LS
Tel: 01243 586004
Fax: 08708 793194
Mob: 07799 393250
Email: mail@sutcliffeconsultants.co.uk

RICS

PROJECT DETAIL
27 Sea Way
Middleton-on-Sea
Bognor Regis PO22 7RZ
Front extension and detached garage
FOR:

DRAWING: SCALE: 1:100 @A2
DATE: May 2021
DRAWN: A. H. Sutcliffe
DRAWING: 2107/05 REVISION: B