


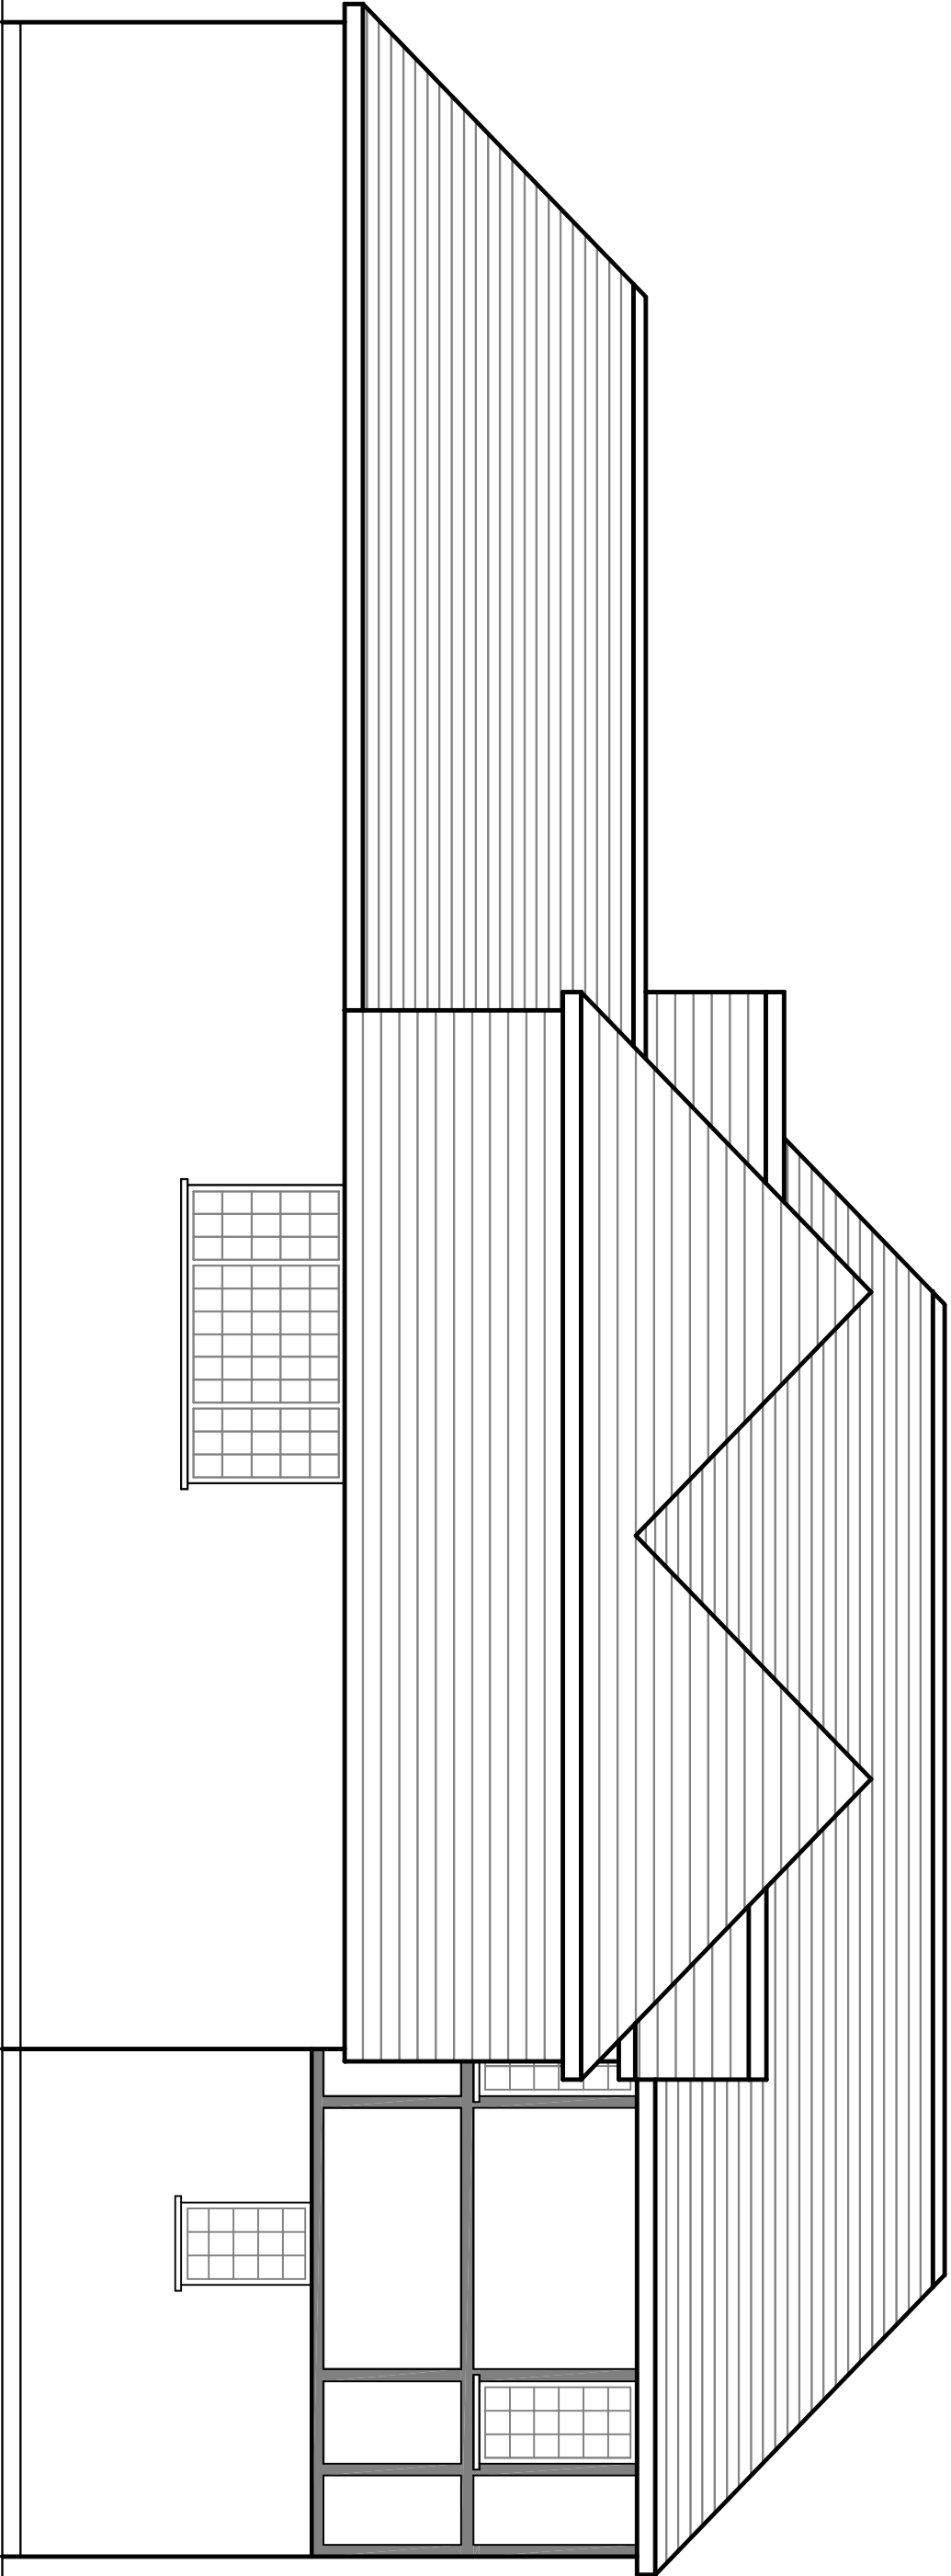

Proposed Side Elevation

Itemref	Quantity	Title/Name, designation, material, dimension etc			Article No./Reference	
Designed by JD	Checked by	Approved by - date	File name	Date September 2011	Scale 1:50	

2 West Close		Mr & Mrs Thomas	
	07	Edition 0	Sheet