
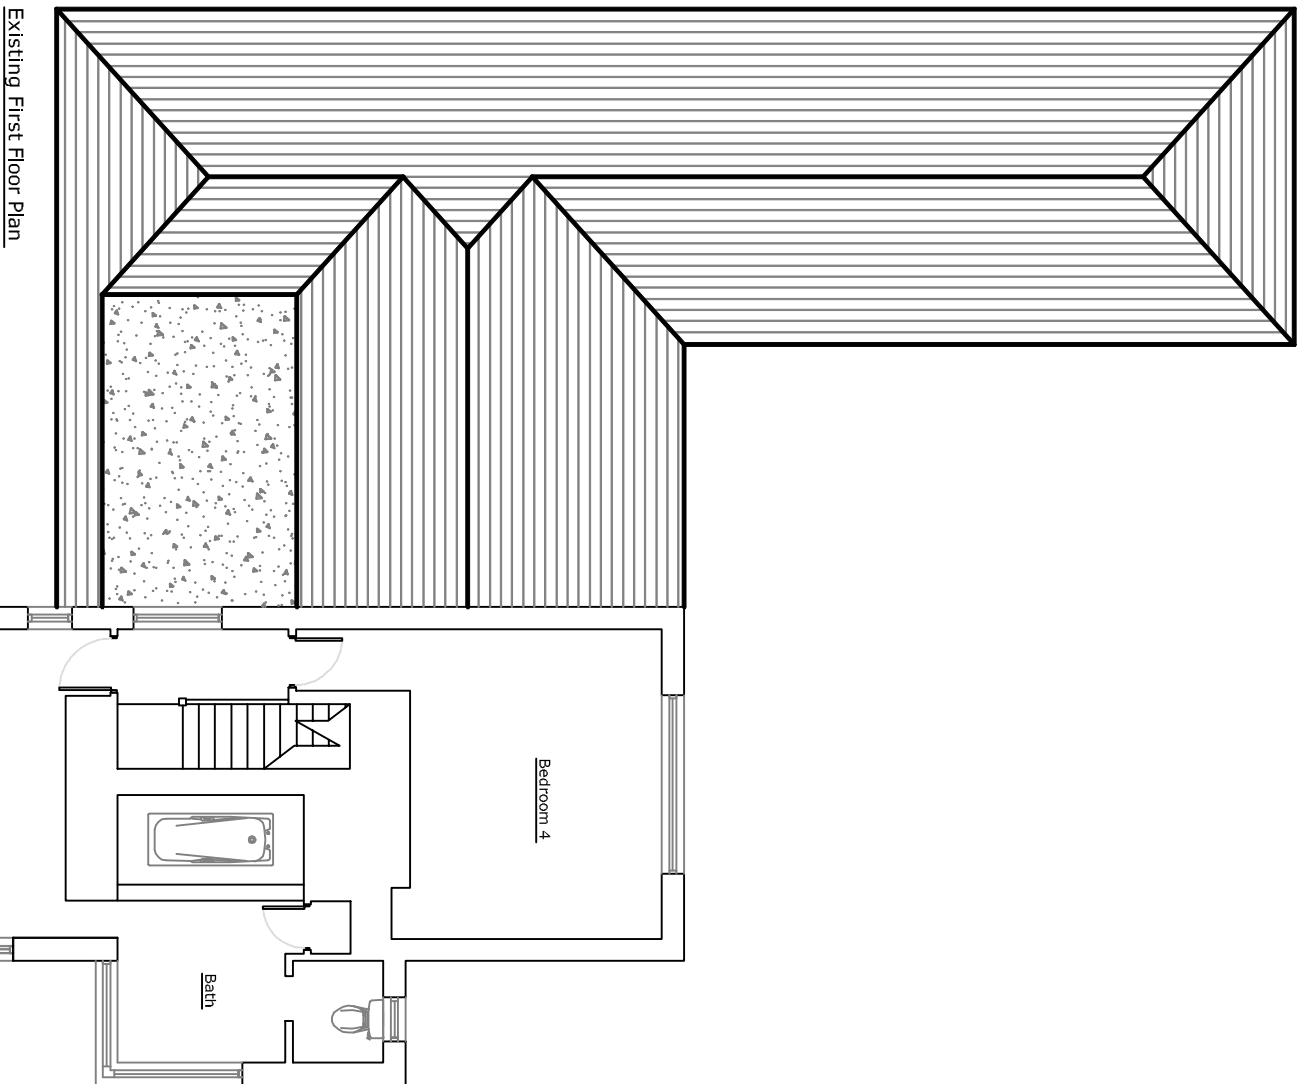


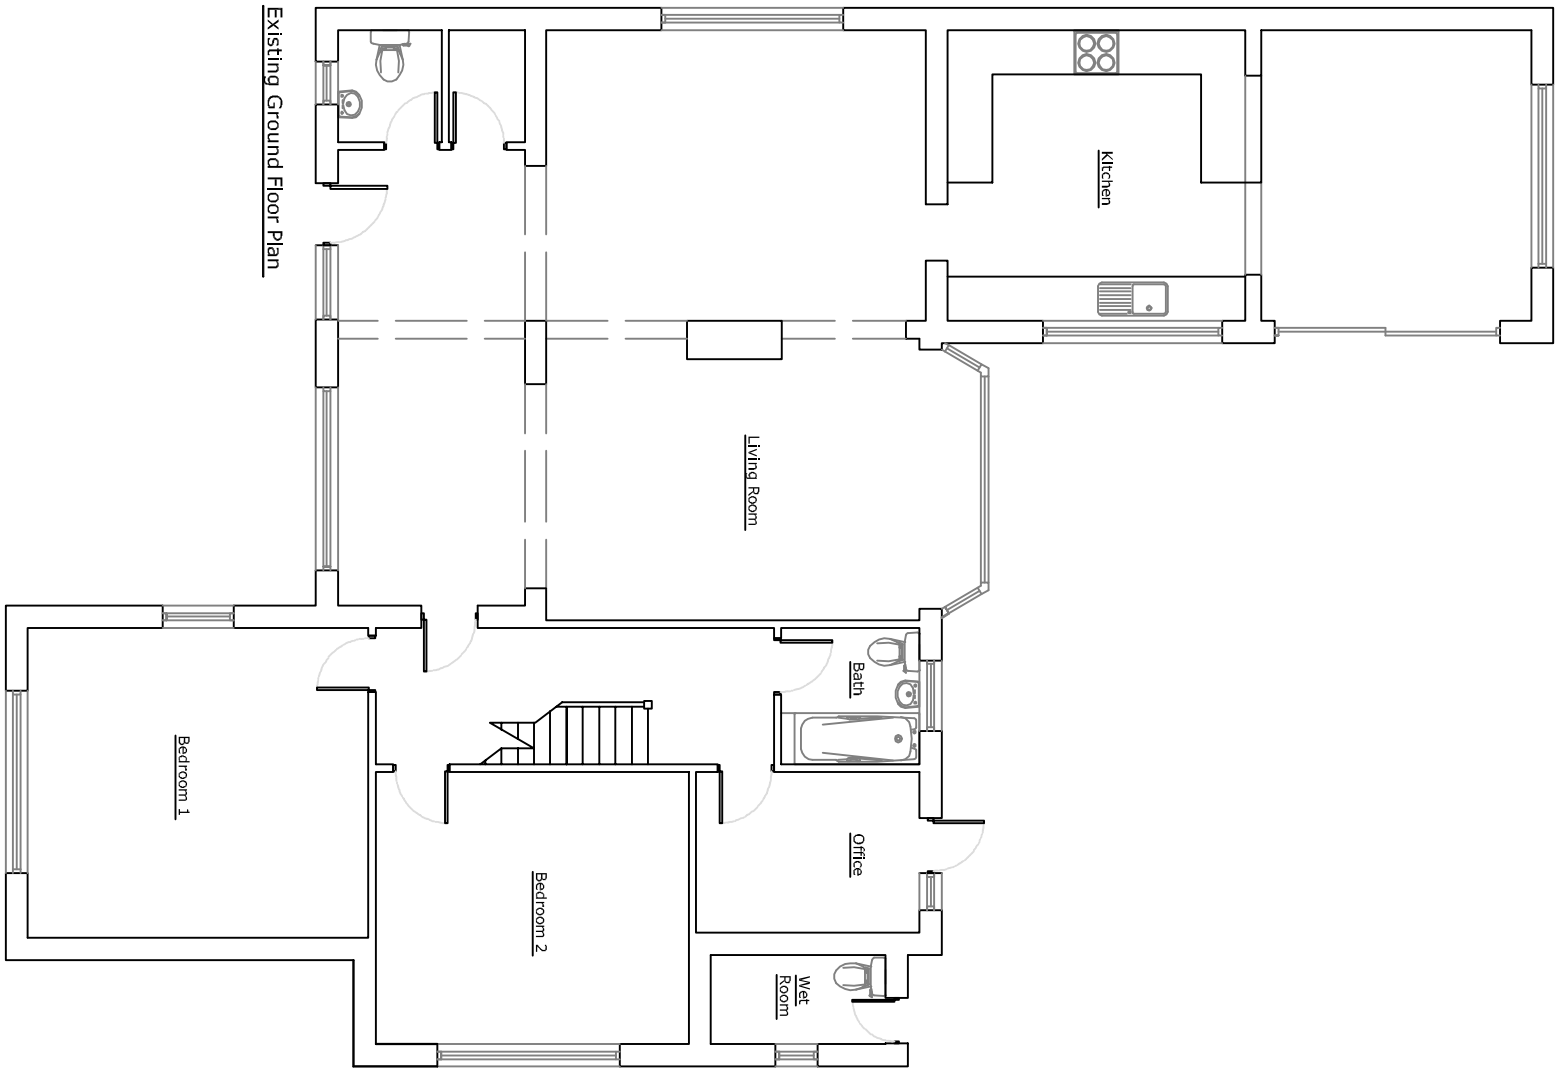

Itemref	Quantity	Title/Name, designation, material, dimension etc			Article No./Reference	
Designed by JD	Checked by	Approved by - date	File name	Date September 2011	Scale 1:100	

2 West Close		Mr & Mrs Thomas	
01		Edition	
0		Sheet	