


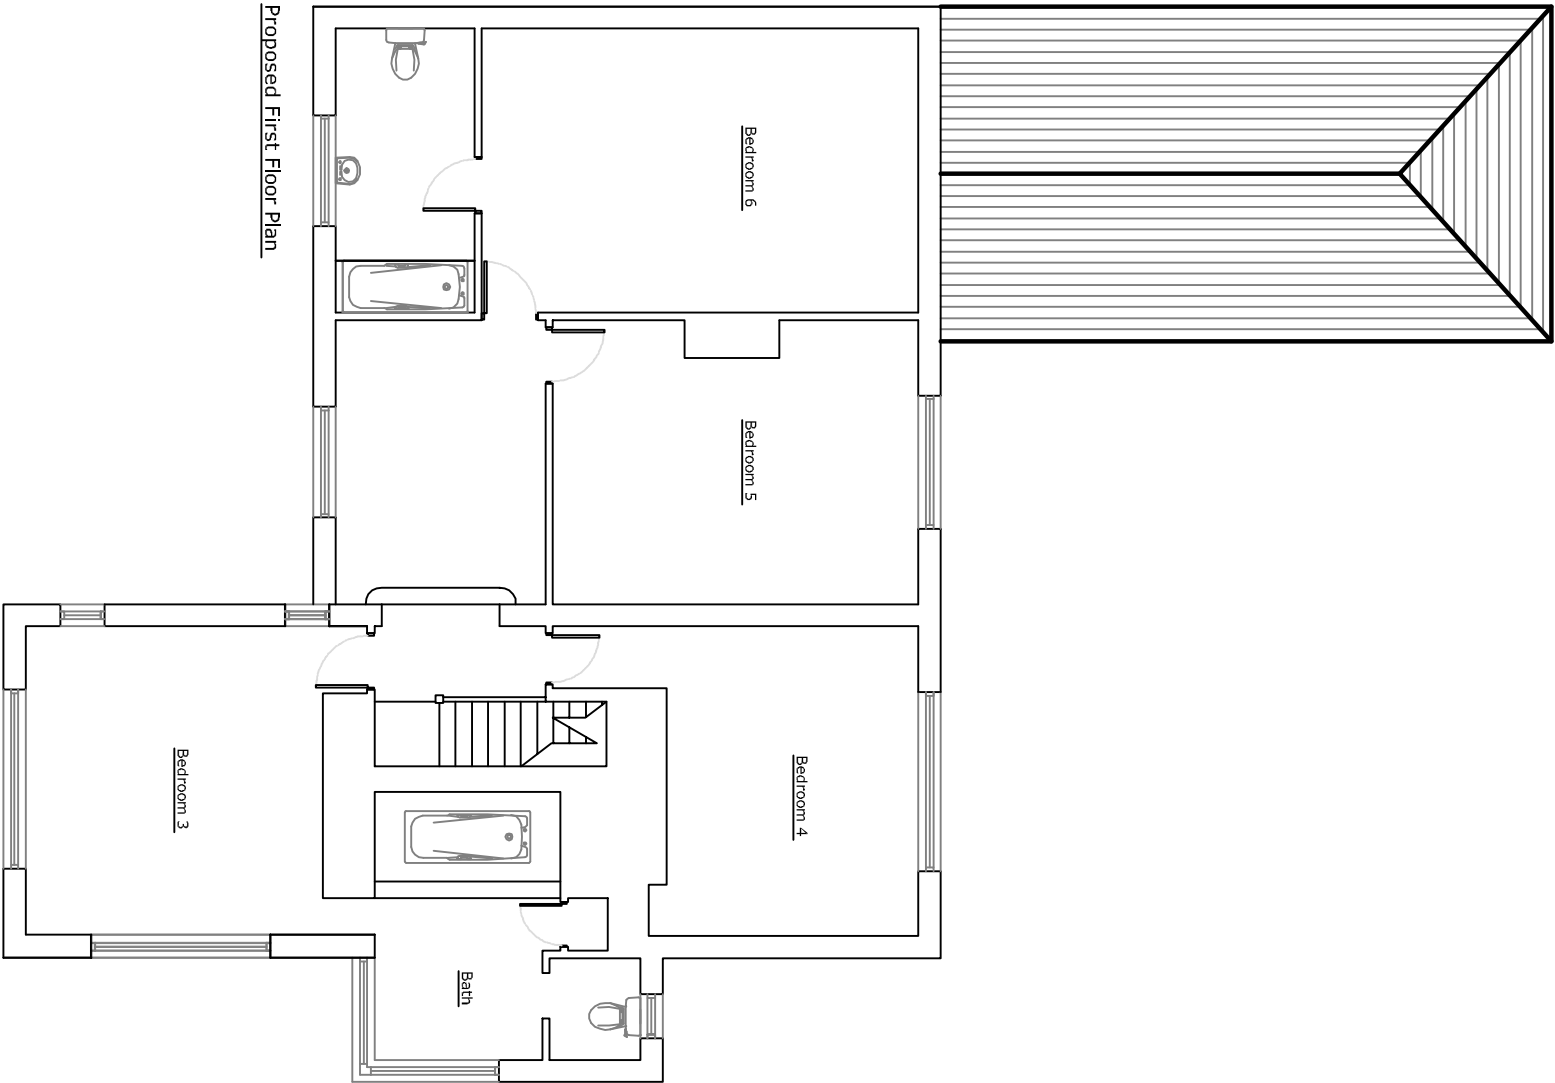

Proposed First Floor Plan

Itemref	Quantity	Title/Name, designation, material, dimension etc			Article No./Reference	
Designed by	Checked by	Approved by - date	File name	Date	Scale	
JD				September 2011	1:100	
2 West Close			Mr & Mrs Thomas			
			04	Edition	Sheet	
				0		