


31 ANCTON WAY, ELMER
BOGNOR REGIS, PO22 6JP
SITE LOCATION PLAN 11419.01
Scale 1/1250 at A4

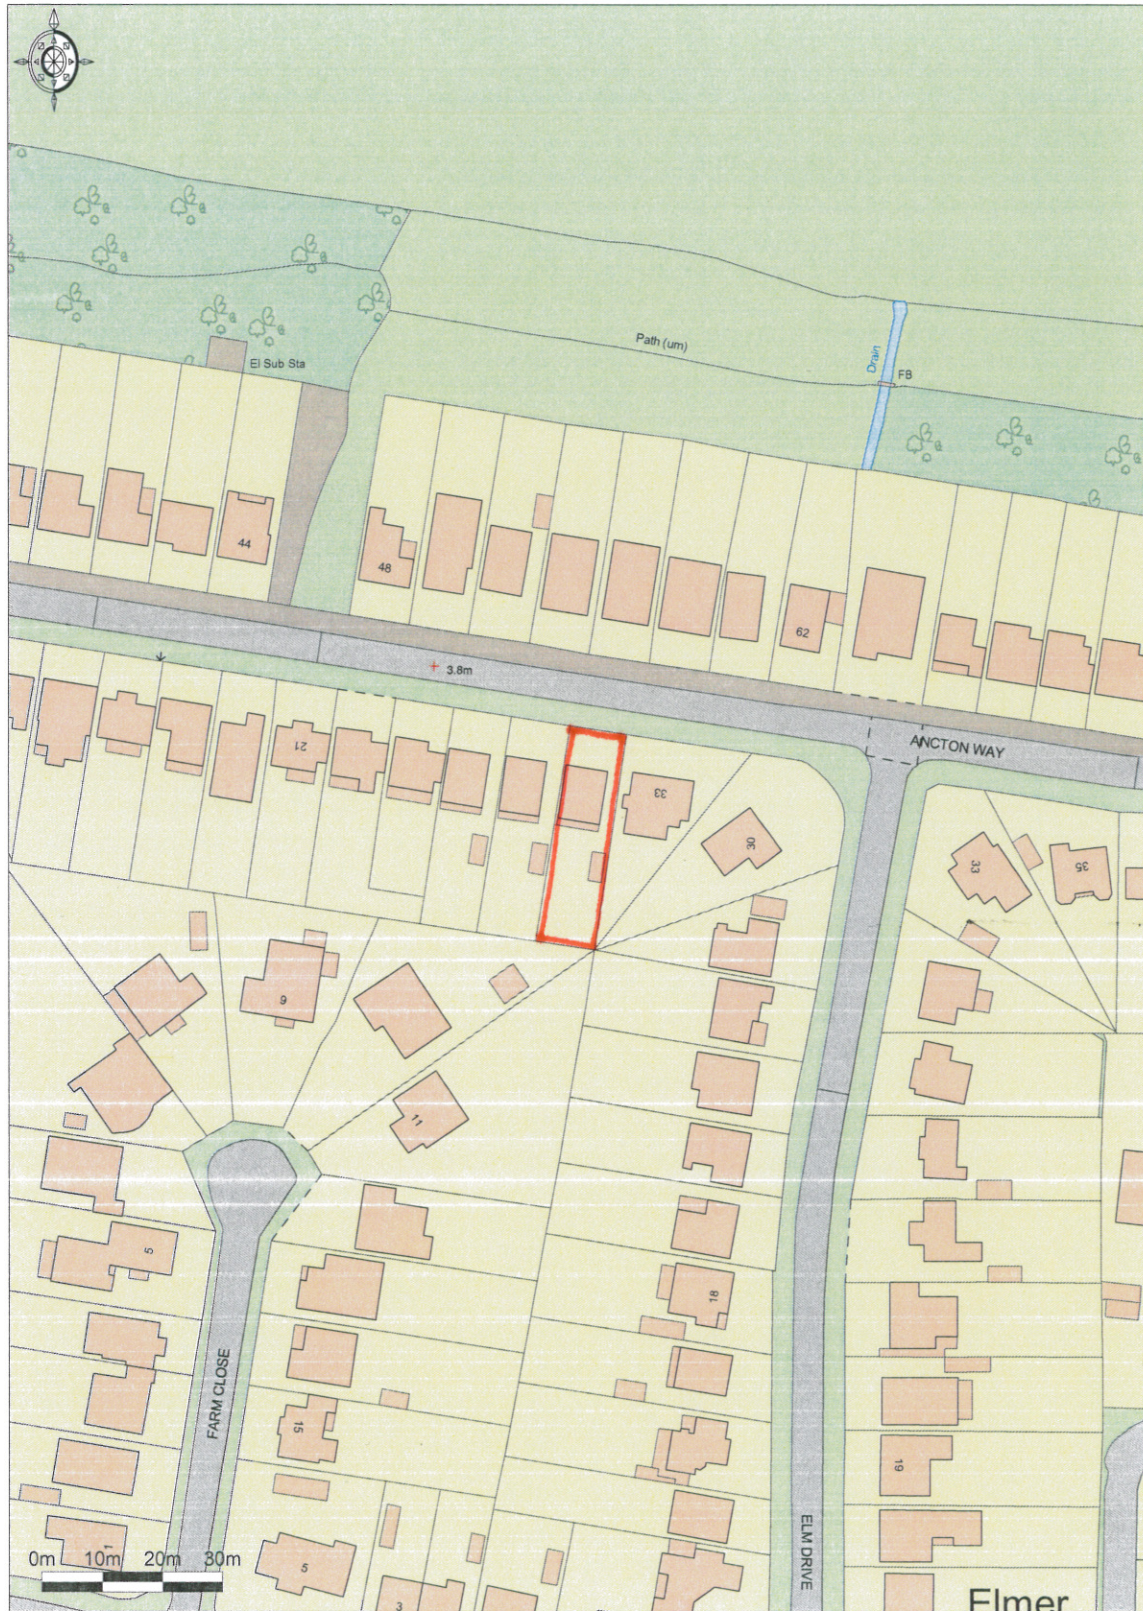

Ordnance Survey © Crown Copyright 2014. All rights reserved.
Licence number 100022432. Plotted Scale - 1:1250

DAVID BENNETT ARCHITECT
THE OLD COTTAGE, 10 VICARAGE LANE
FELPHAM, WEST SUSSEX, PO22 7EA