



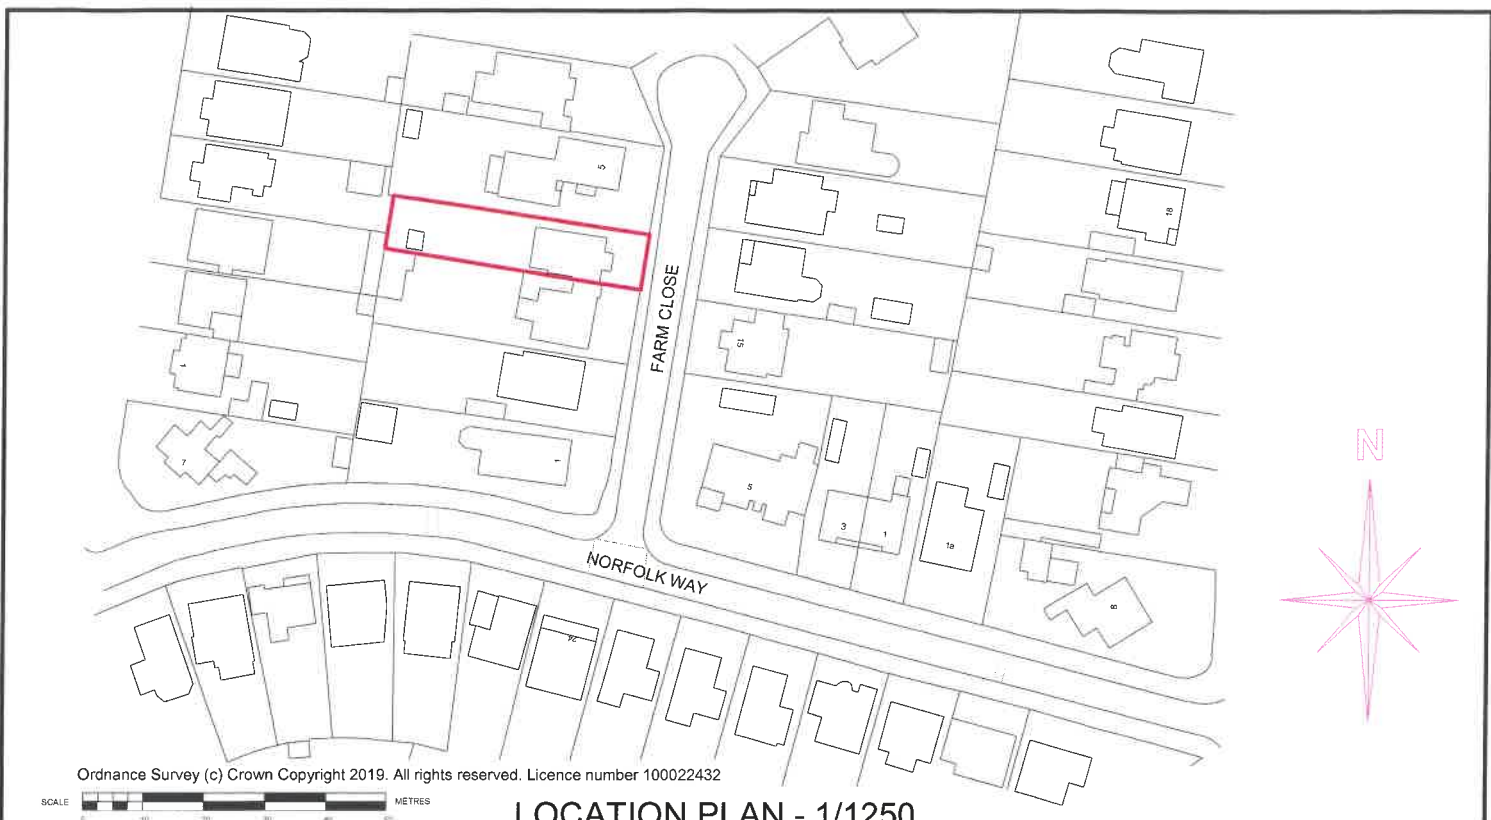

LOCATION PLAN - 1/1250

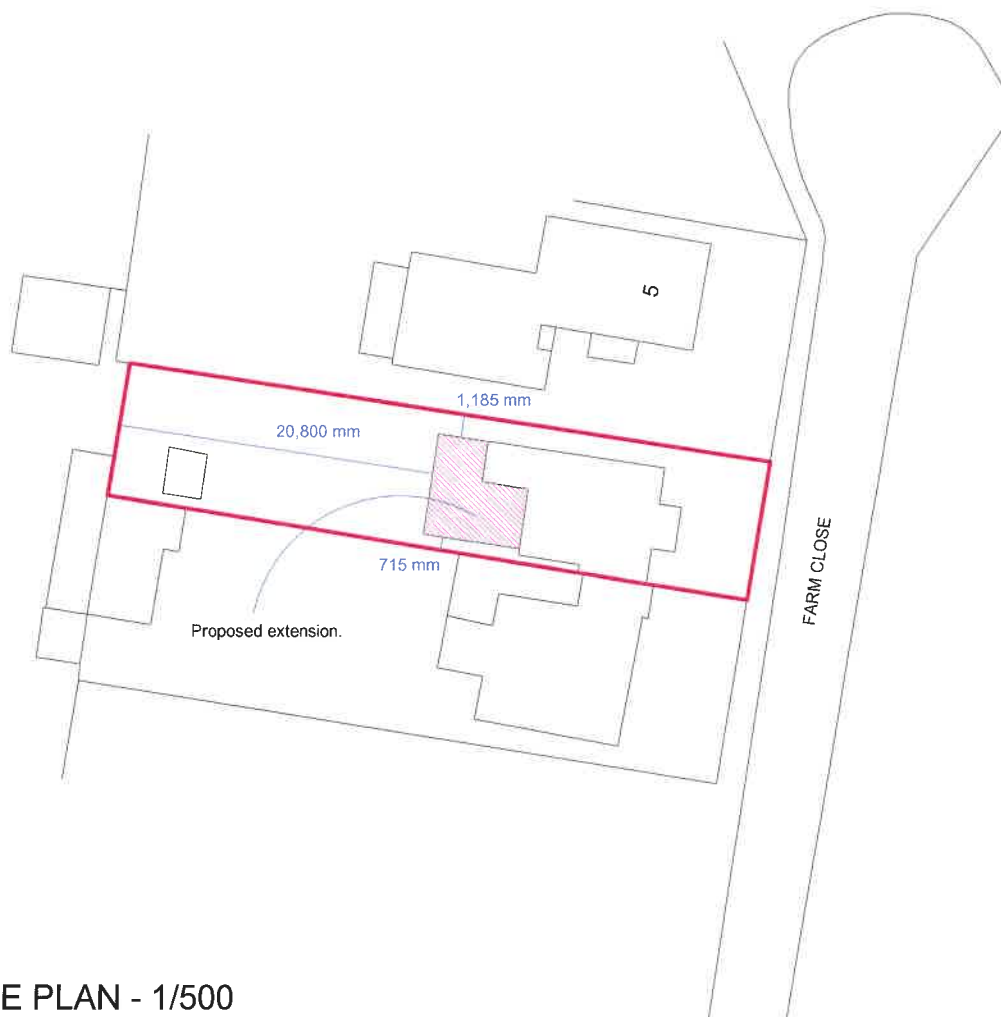

SITE PLAN - 1/500



SUSSEX BUILDING CONSULTANCY LIMITED

4 FARM CLOSE, MIDDLETON ON SEA,
BOGNOR REGIS, WEST SUSSEX.

SCALE - 1/1250 REV - DATE - 14/10/2019

