


Boundary.

Existing FW MH.
I. L. = Unknown.

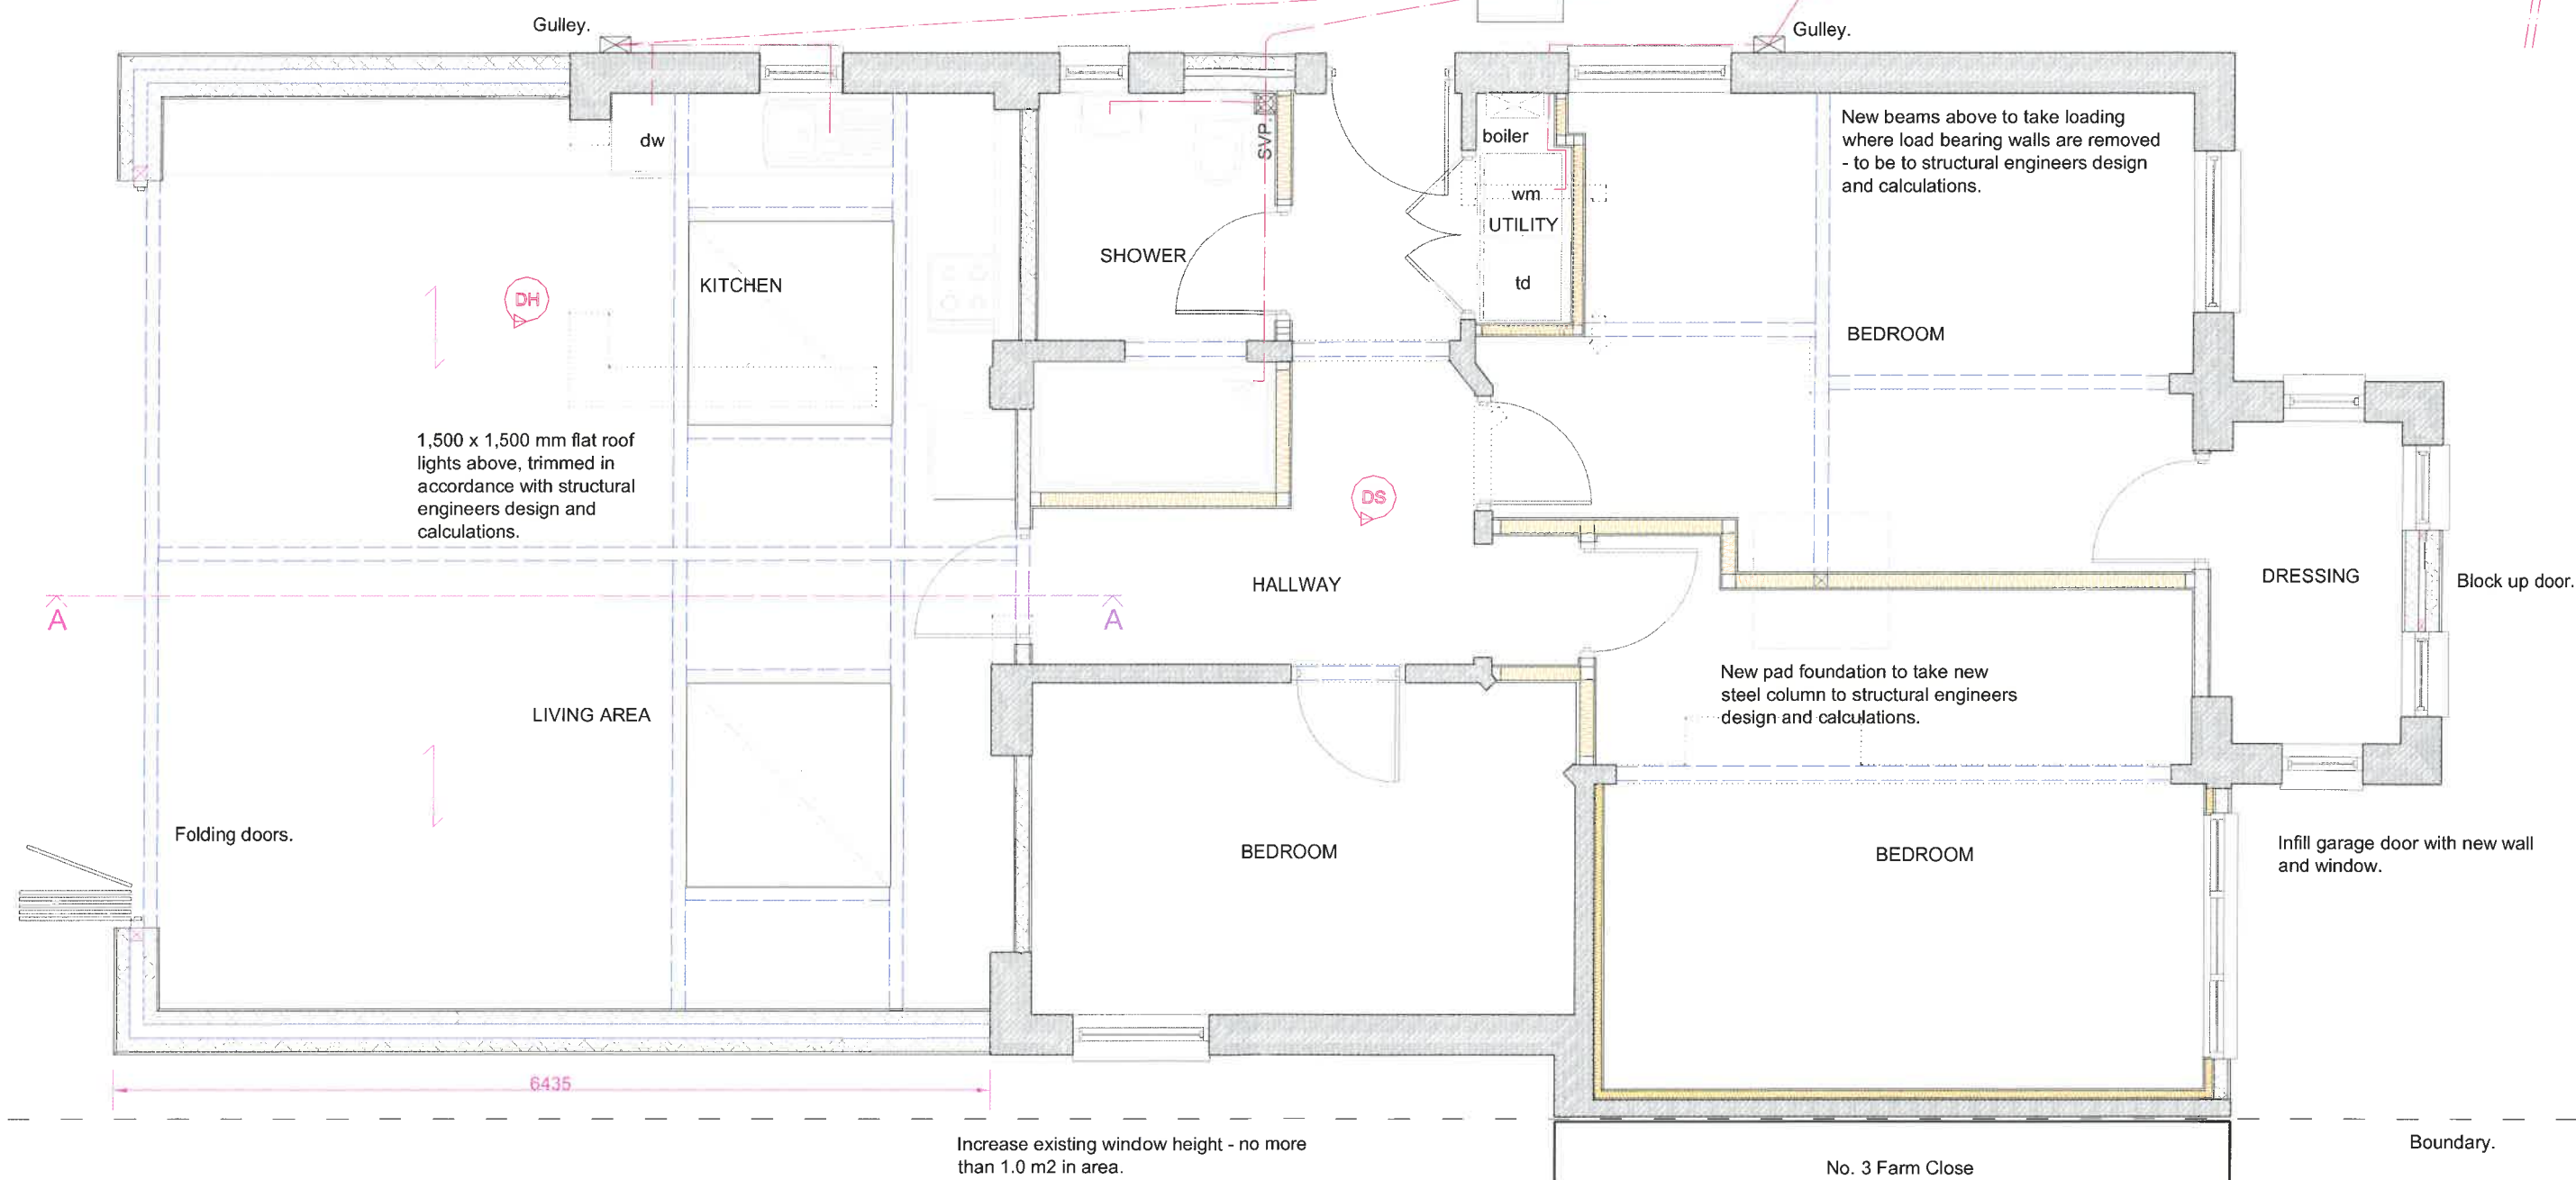

PROPOSED GROUND FLOOR PLAN



SUSSEX BUILDING CONSULTANCY LIMITED

4 FARM CLOSE, MIDDLETON ON SEA,
BOGNOR REGIS, WEST SUSSEX.

SCALE - 1/50 REV - B DATE - 31/10/2019

