


Boundary.

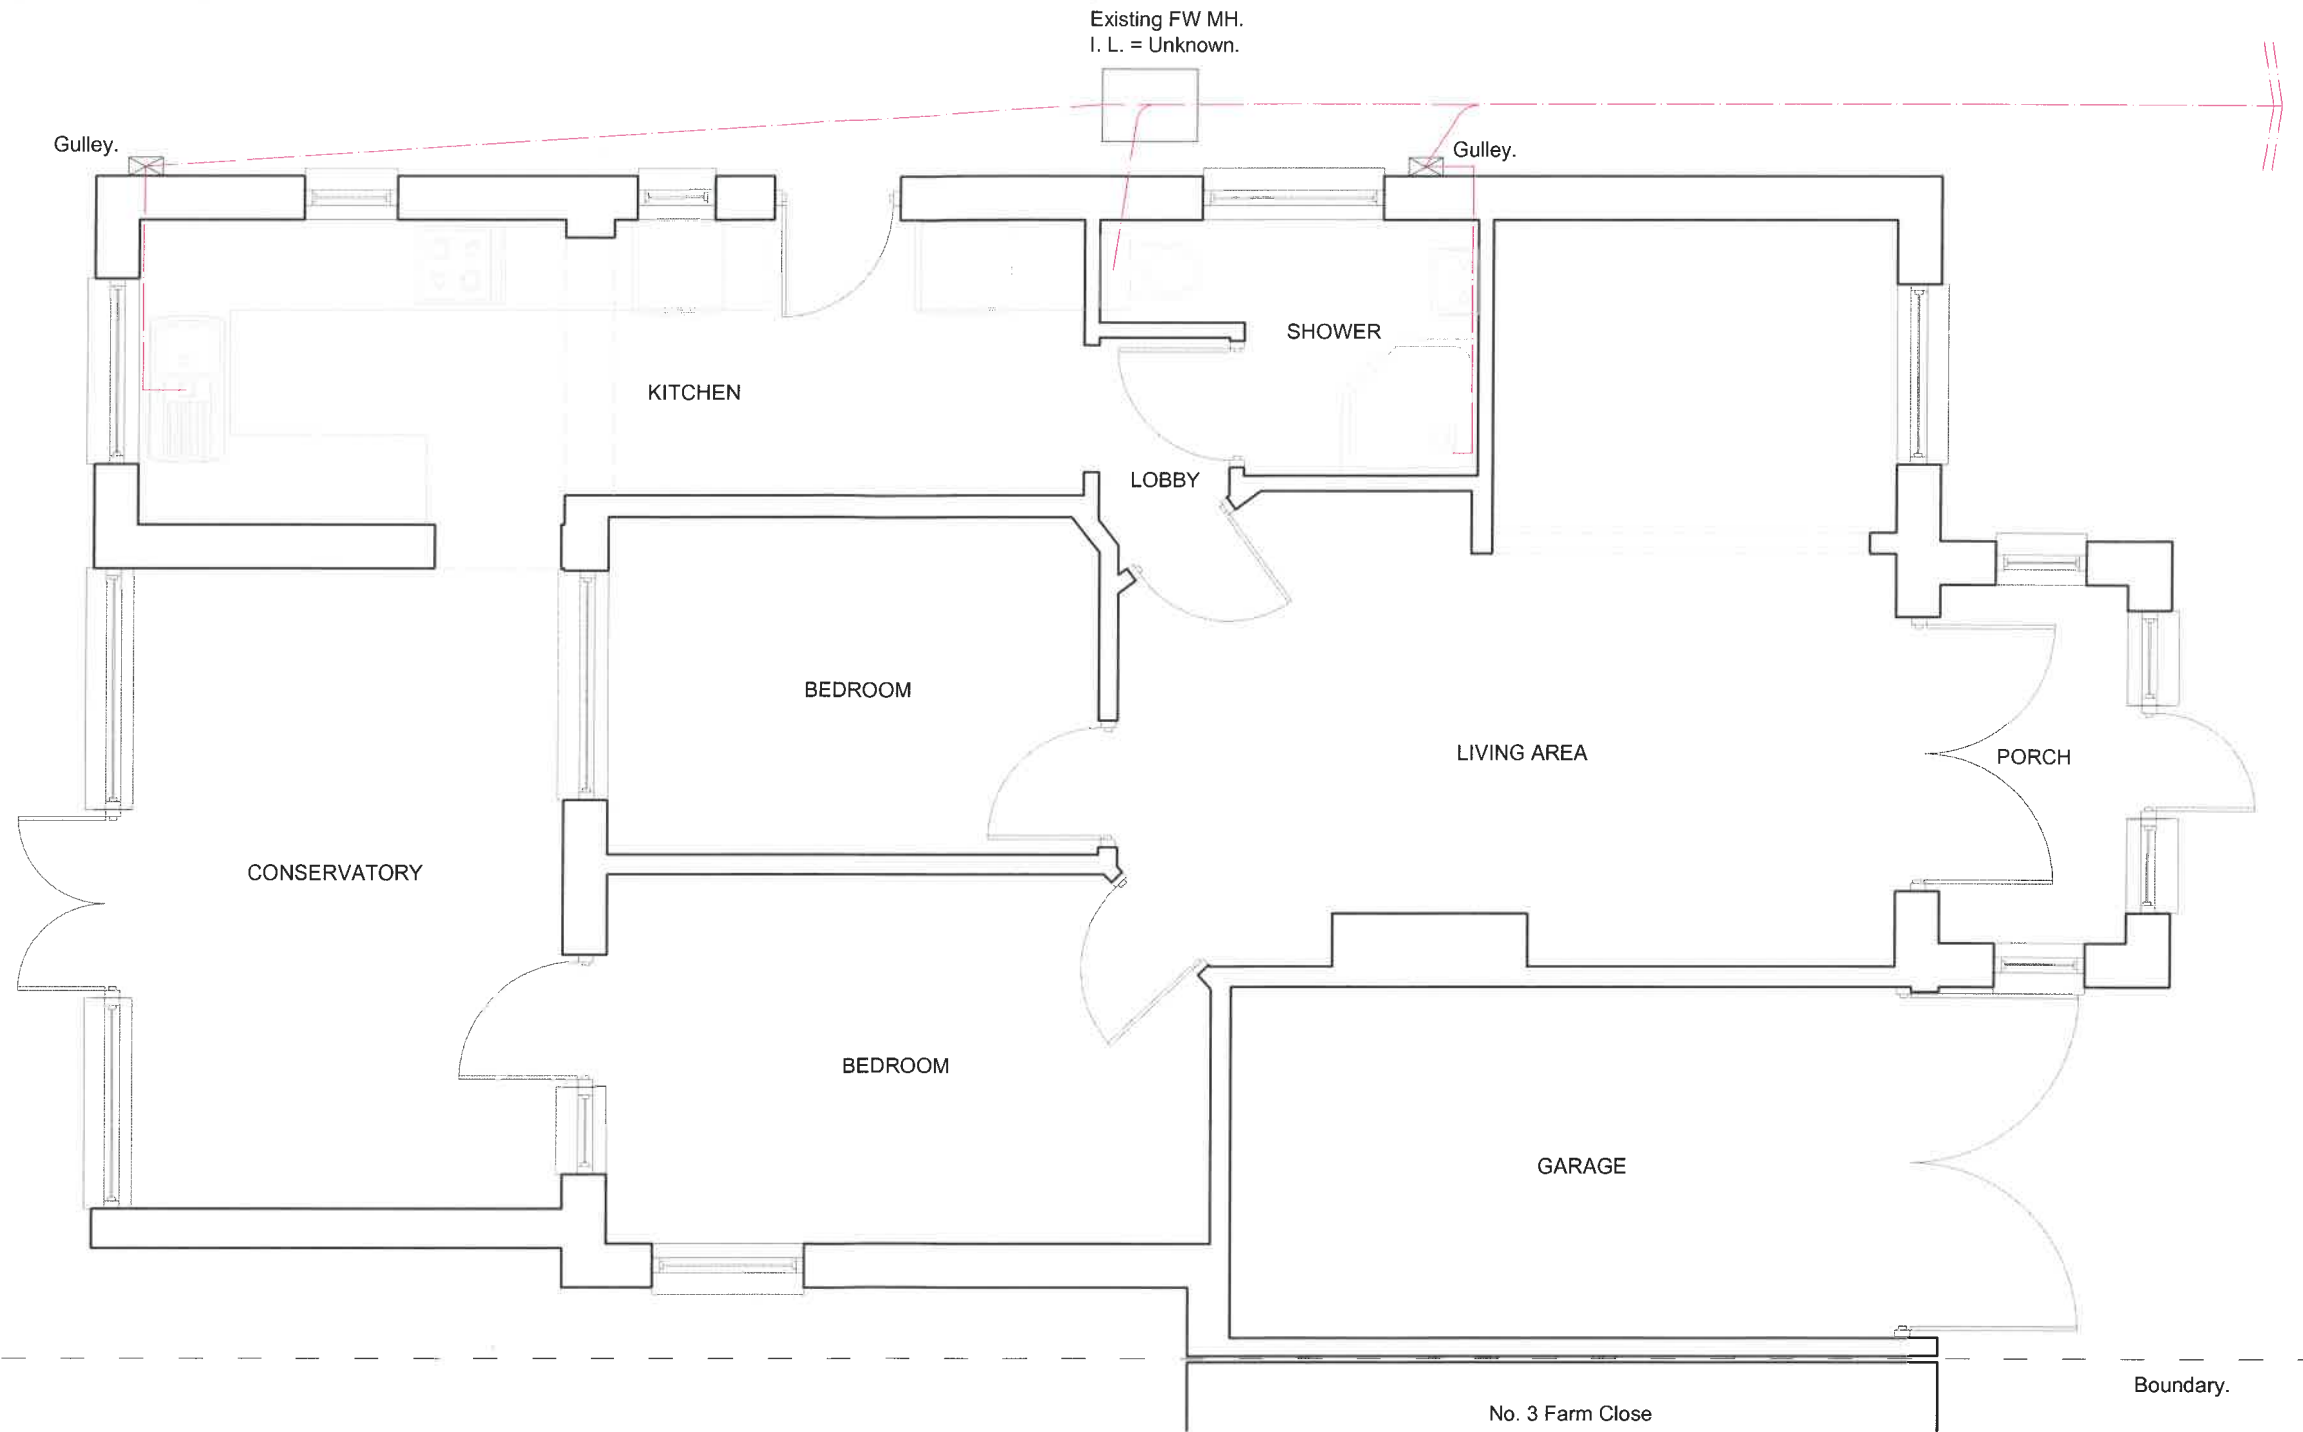

EXISTING GROUND FLOOR PLAN



SUSSEX BUILDING CONSULTANCY LIMITED

4 FARM CLOSE, MIDDLETON ON SEA,
BOGNOR REGIS, WEST SUSSEX.

SCALE - 1/50 REV - DATE - 17/09/2019

