


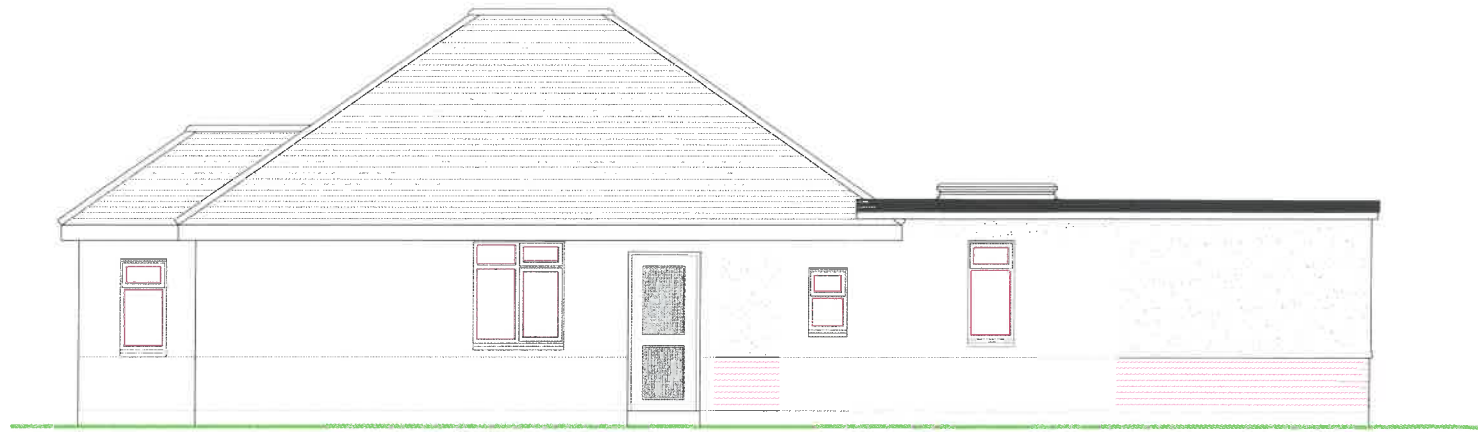

SIDE ELEVATION



FRONT ELEVATION

NOTES

ROOF - Interlocking concrete tiles to pitched roof.

WALLS - Mixture of painted render and face brickwork plinth.

WINDOWS/DOORS - White framed PVC double glazed units.




REAR ELEVATION

Maximum 3.00 metres.



SIDE ELEVATION

PROPOSED ELEVATIONS

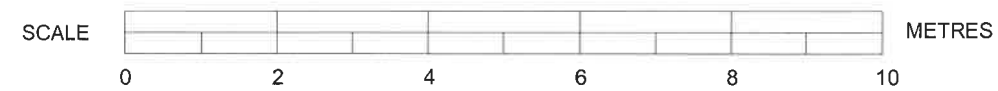

SUSSEX BUILDING CONSULTANCY LIMITED		 LABC 3 NORTH COOTE ROAD BOGNOR REGIS PO21 5LZ TEL - (01243) 861379
4 FARM CLOSE, MIDDLETON ON SEA, BOGNOR REGIS, WEST SUSSEX.		
SCALE - 1/100 REV - A DATE - 31/10/2019		