



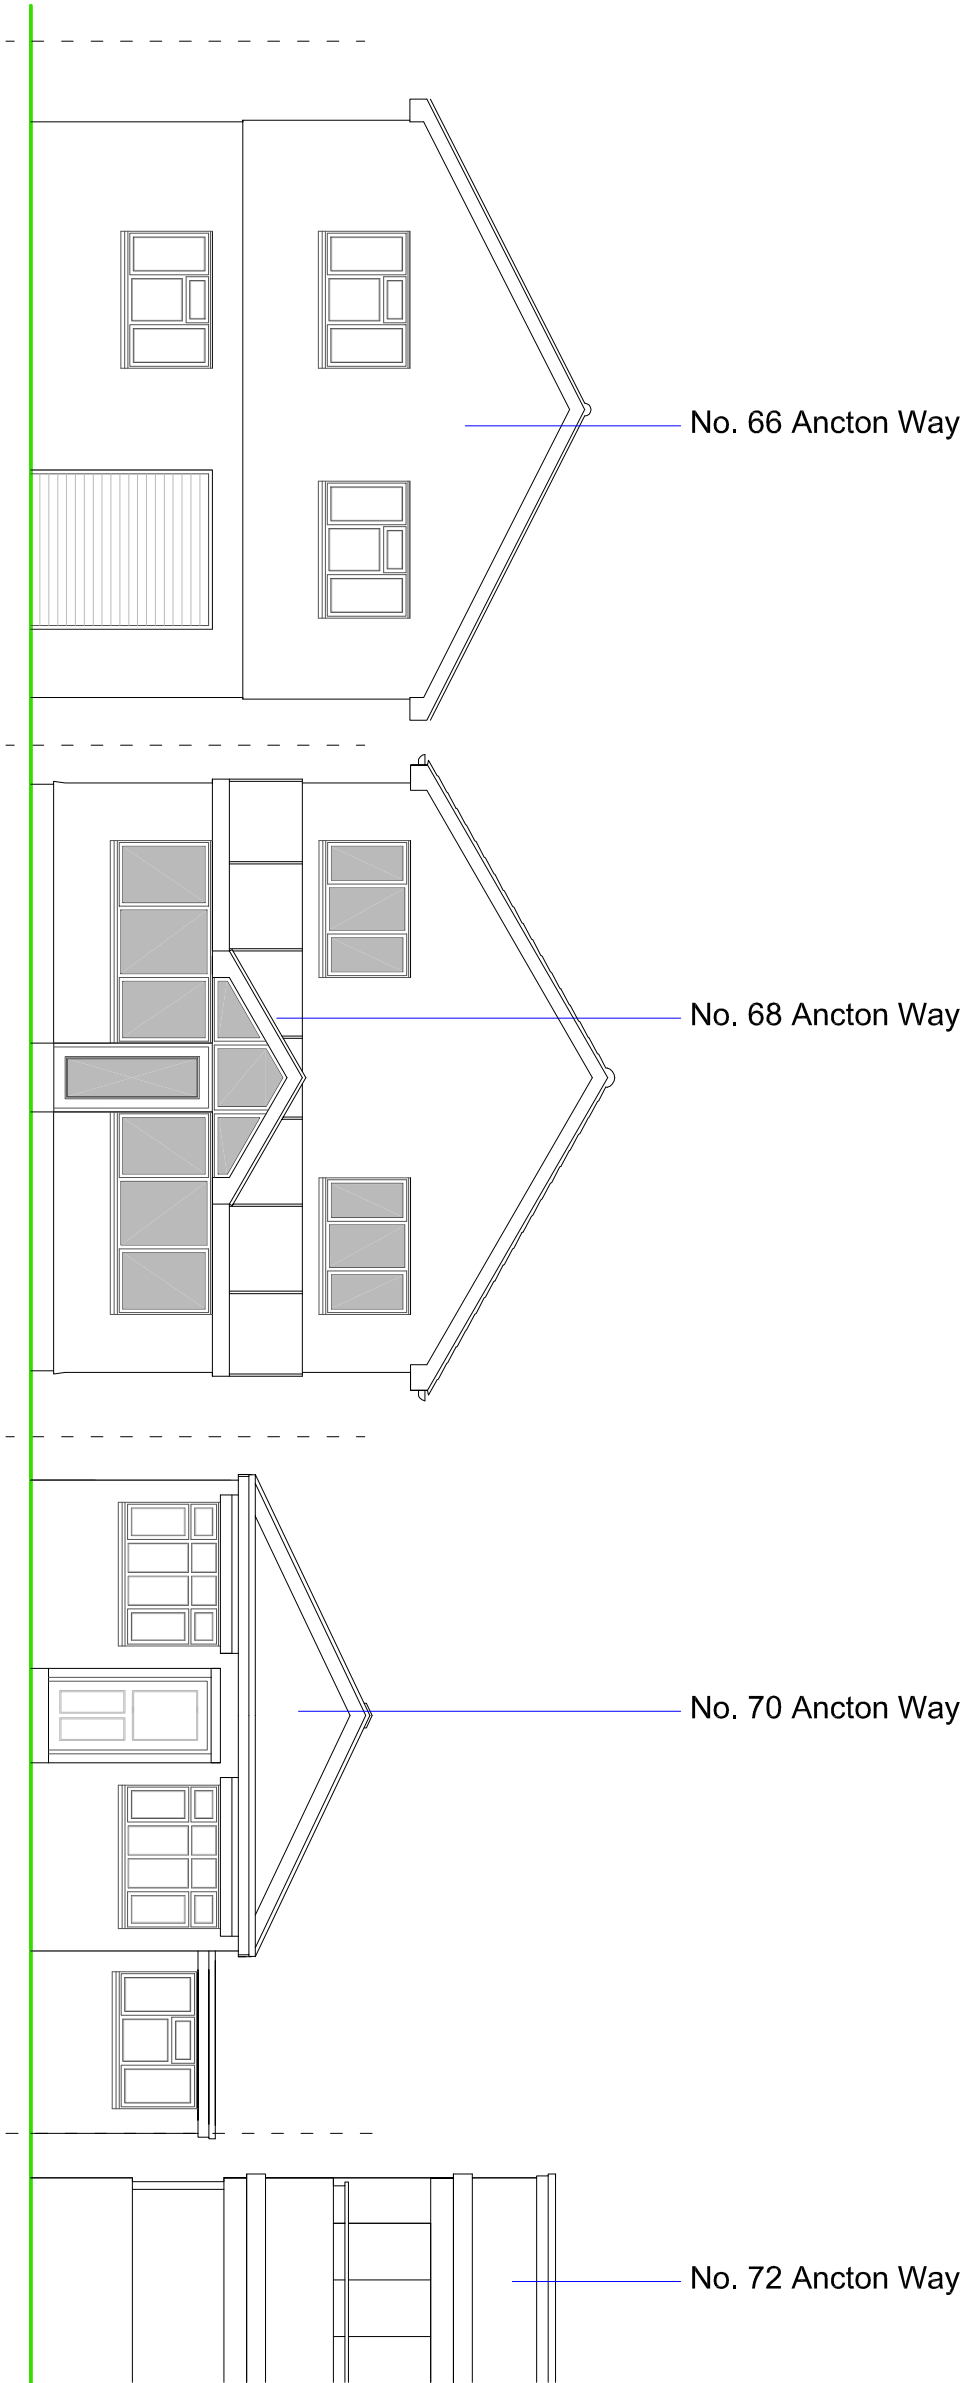

PROPOSED STREETSCENE
ELEVATION

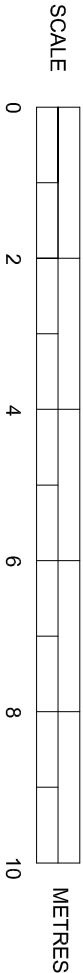

Scale 1:100 on A3

SUSSEX BUILDING CONSULTANCY LIMITED

68 ANCTON WAY, MIDDLETON ON SEA,
BOGNOR REGIS, WEST SUSSEX.

SCALE - 1/100 REV - DATE - 29/04/2021



3 NORTHGATE ROAD
BOGNOR REGIS
PO21 6LZ
TEL - (0243) 861379