


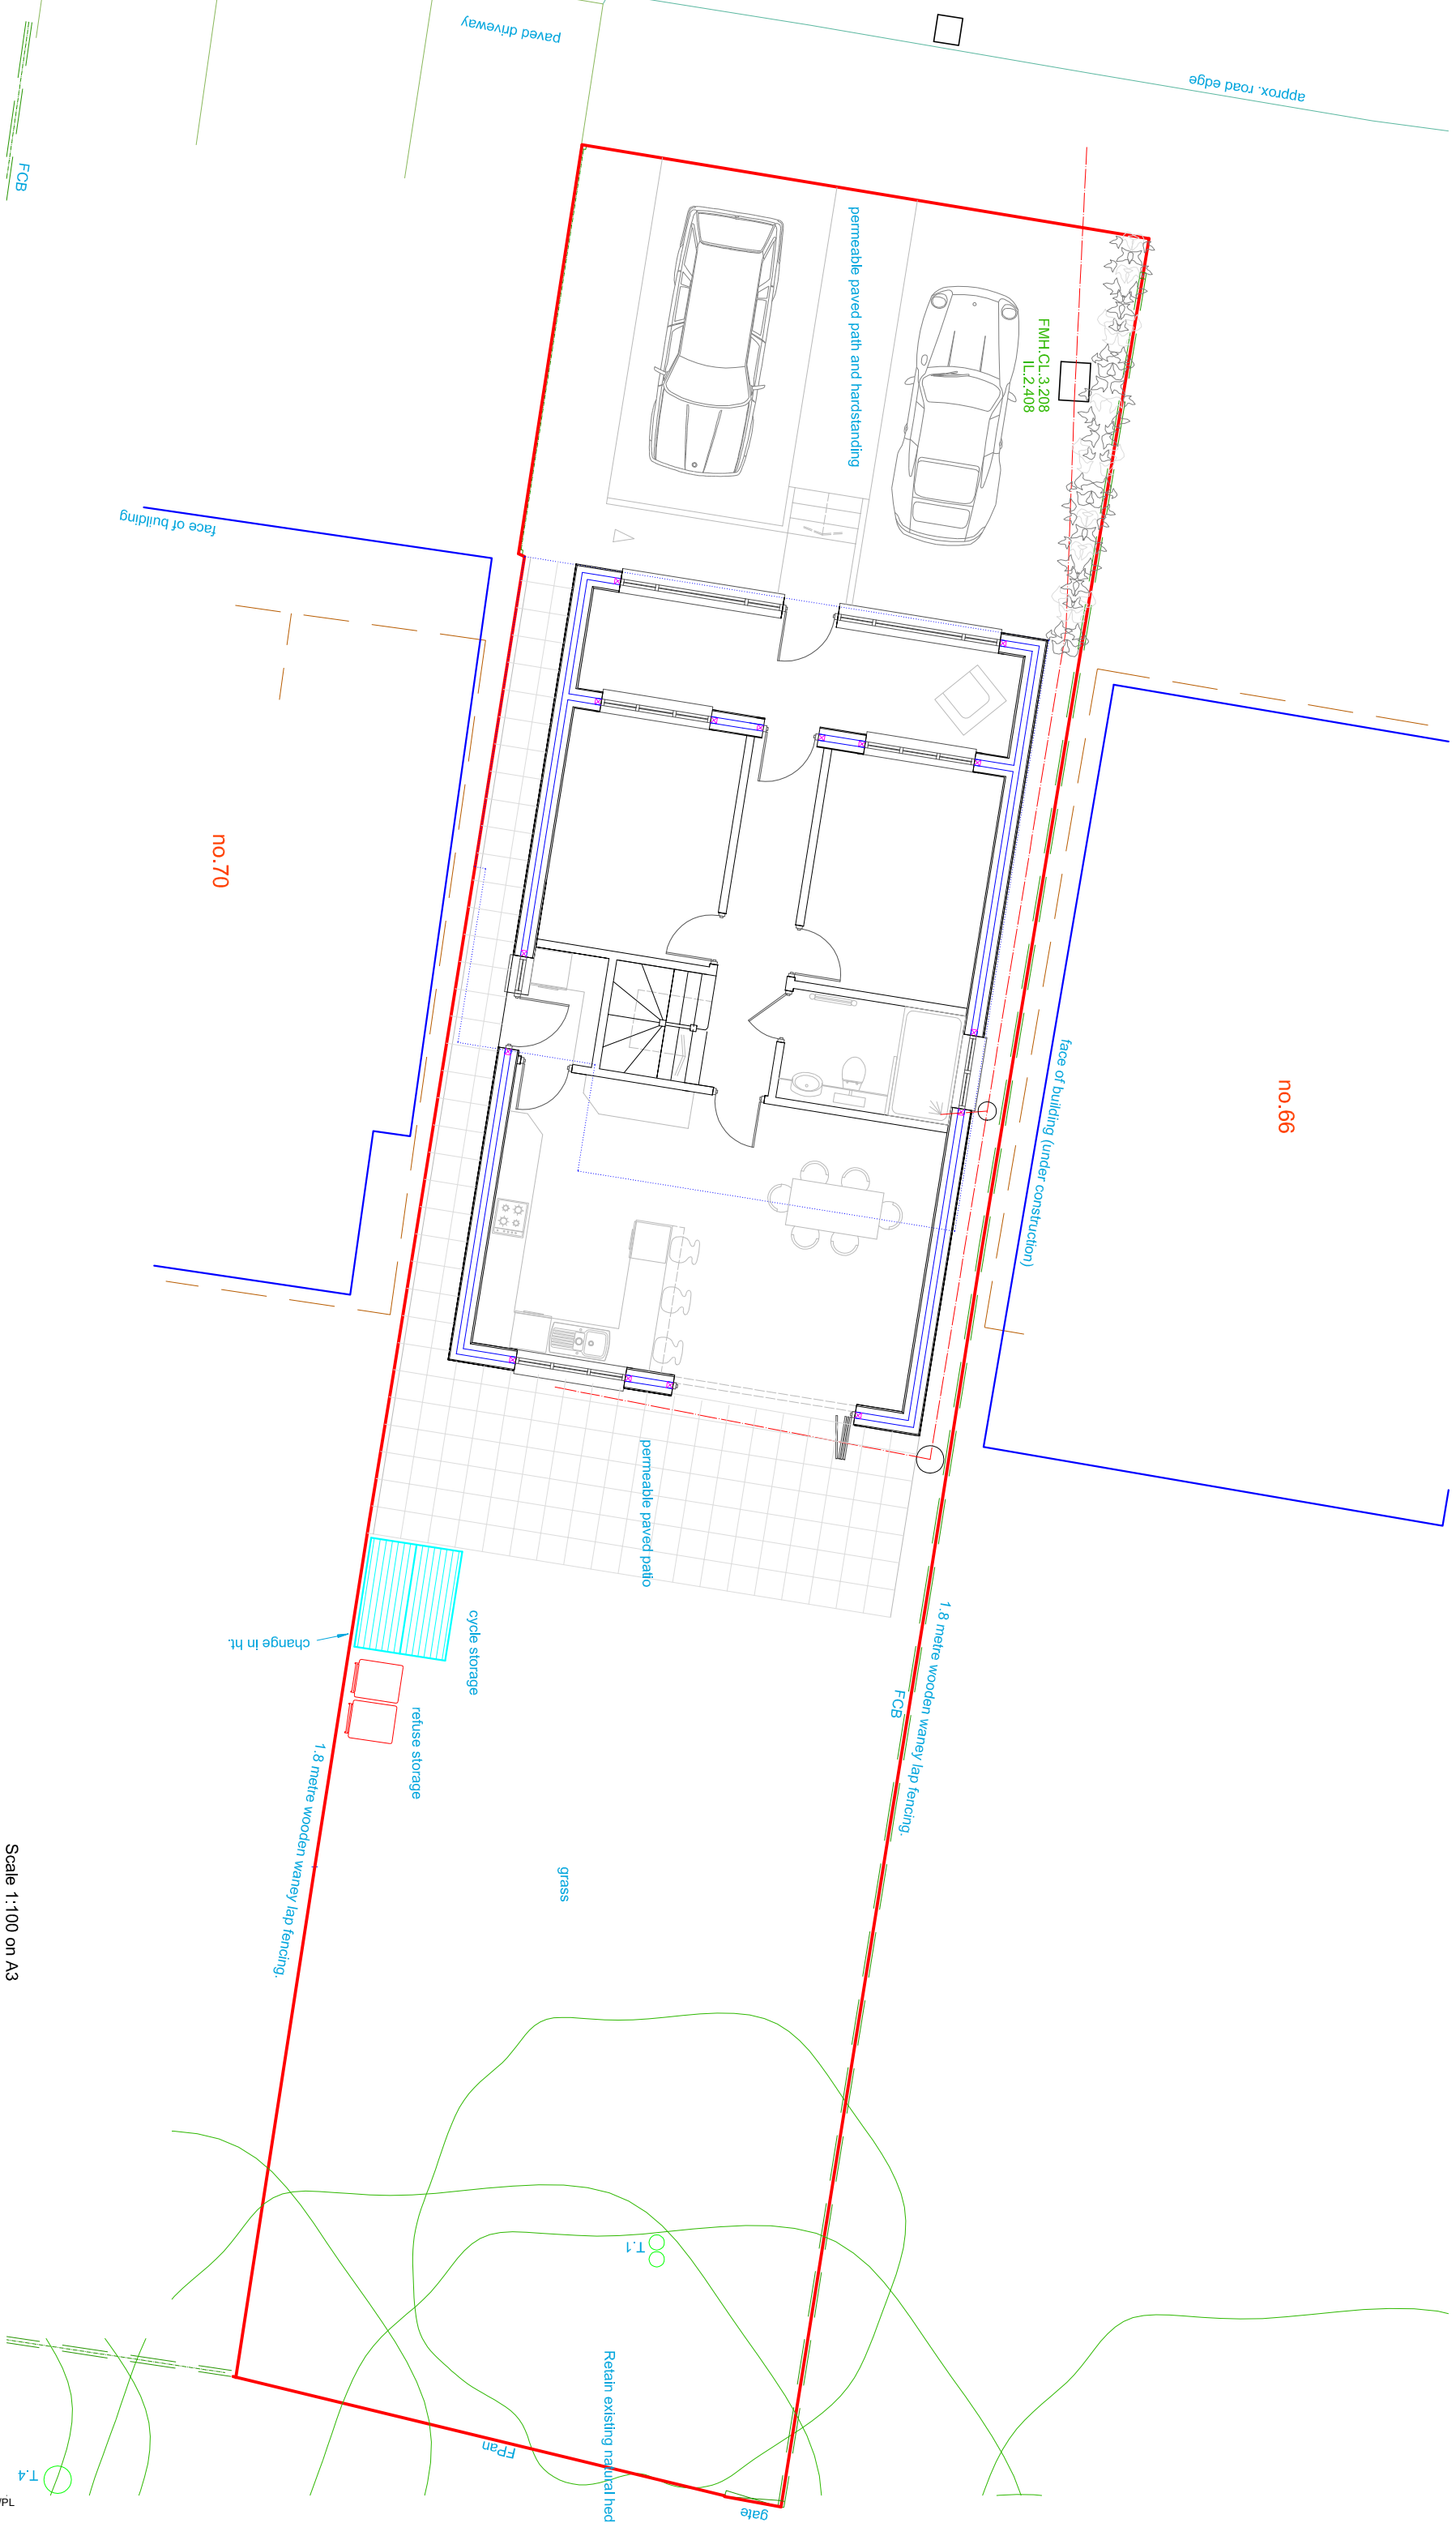

FCB

approx. road edge

FMH CL 3.208  
IL.2.408

permeable paved path and handstanding

paved driveway

face of building

no. 70

no. 66

face of building (under construction)

permeable paved patio

cycle storage

refuse storage

change in ht.

1.8 metre wooden waney lap fencing.

1.8 metre wooden waney lap fencing.  
FCB

grass

T1


Retain existing natural hedg

F.Pan

gate

T.4

SCALE

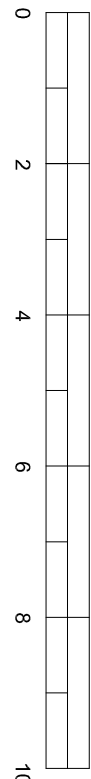

METRES

# PROPOSED PLOT PLAN

Scale 1:100 on A3

**SUSSEX BUILDING CONSULTANCY LIMITED**  
68 ANCTON WAY, MIDDLETON ON SEA,  
BOGNOR REGIS, WEST SUSSEX.  
SCALE - 1/100 REV - A DATE - 30/06/2021



partner  
**LABC**  
3 NORTHGATE ROAD  
BOGNOR REGIS  
PO21 1SZ  
TEL: (01243) 861379