



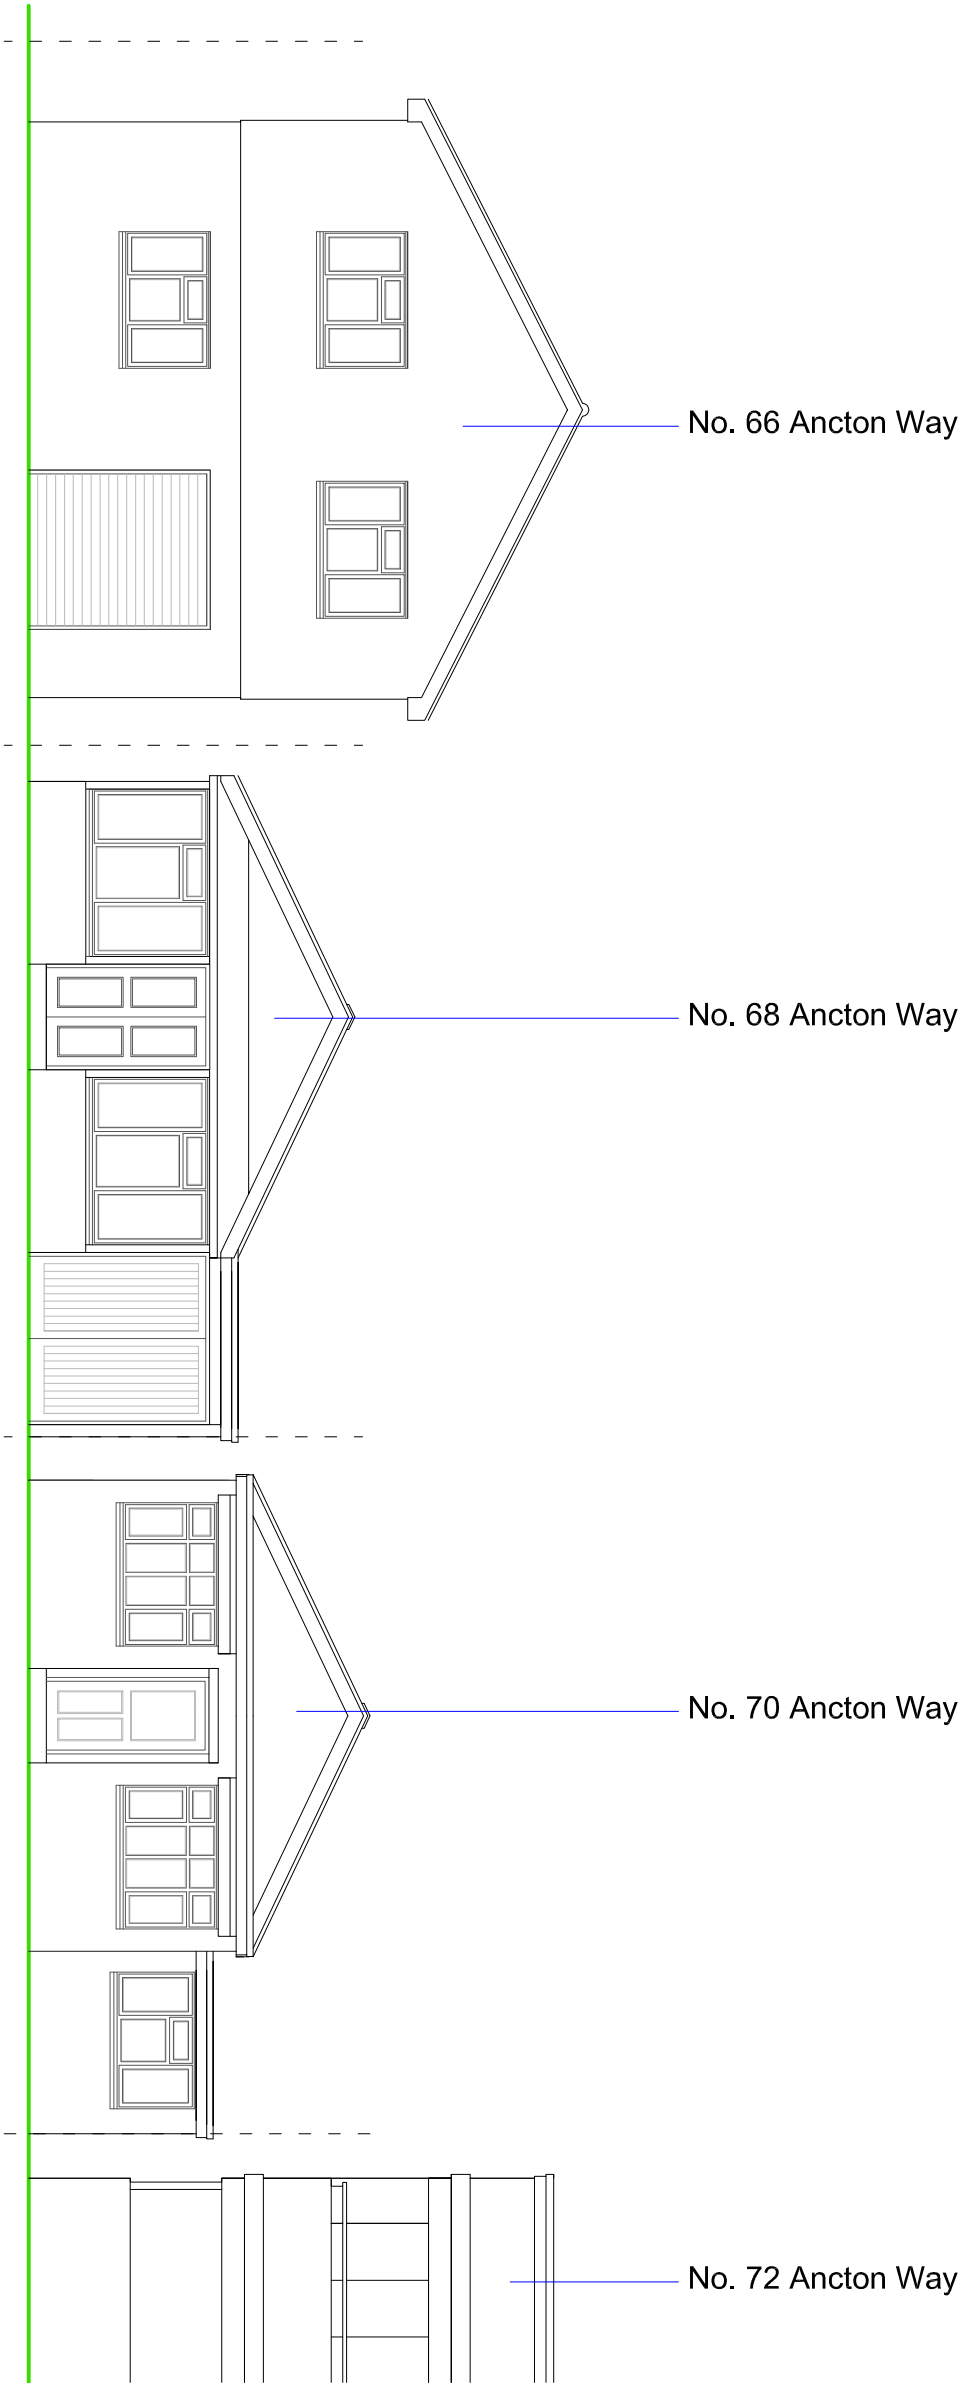

EXISTING STREETSCENE ELEVATION

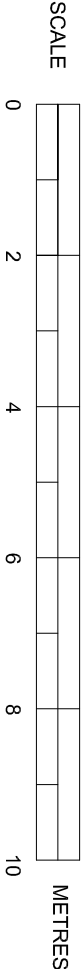

Scale 1:100 on A3

SUSSEX BUILDING CONSULTANCY LIMITED	
68 ANCTON WAY, MIDDLETON ON SEA, BOGNOR REGIS, WEST SUSSEX.	LABC partner
SCALE - 1/100 REV - DATE - 29/04/2021	3 NORFOLK ROAD BOGNOR REGIS PO21 5LZ TEL - (01243) 861379