


Pl. Susan M.

Abi Hudlass-Galley
Touchwood
Pagham Road
Lagness
Chichester
PO20 1LL

20th July 2018

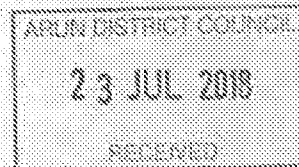

Dear Mr Bauza

Ref: M/94/17/PL

I am writing regarding the various phone messages and emails I have sent about an alteration to our planning permission granted last October.


We have now started the build, and have been trying to confirm with you that it is ok to add two small windows either side of the house. These will solve an air flow and light issue respectively. Neither windows can be seen by or overlook our neighbours.

Due to time constraints we have had these windows incorporated into the building regulations, so am truly hoping this is not going to be a problem. I will attach again copies of the plans. You should also have these copies online attached to previous emails.

If you could confirm that we are ok to go ahead we would be extremely grateful.

Kind regards

Yours sincerely

 



Abi Hudlass-Galley
& Chris Galley


cc: Chris Westbury, Nouveau Architecture

Done

Additional Ground Floor Window.pdf

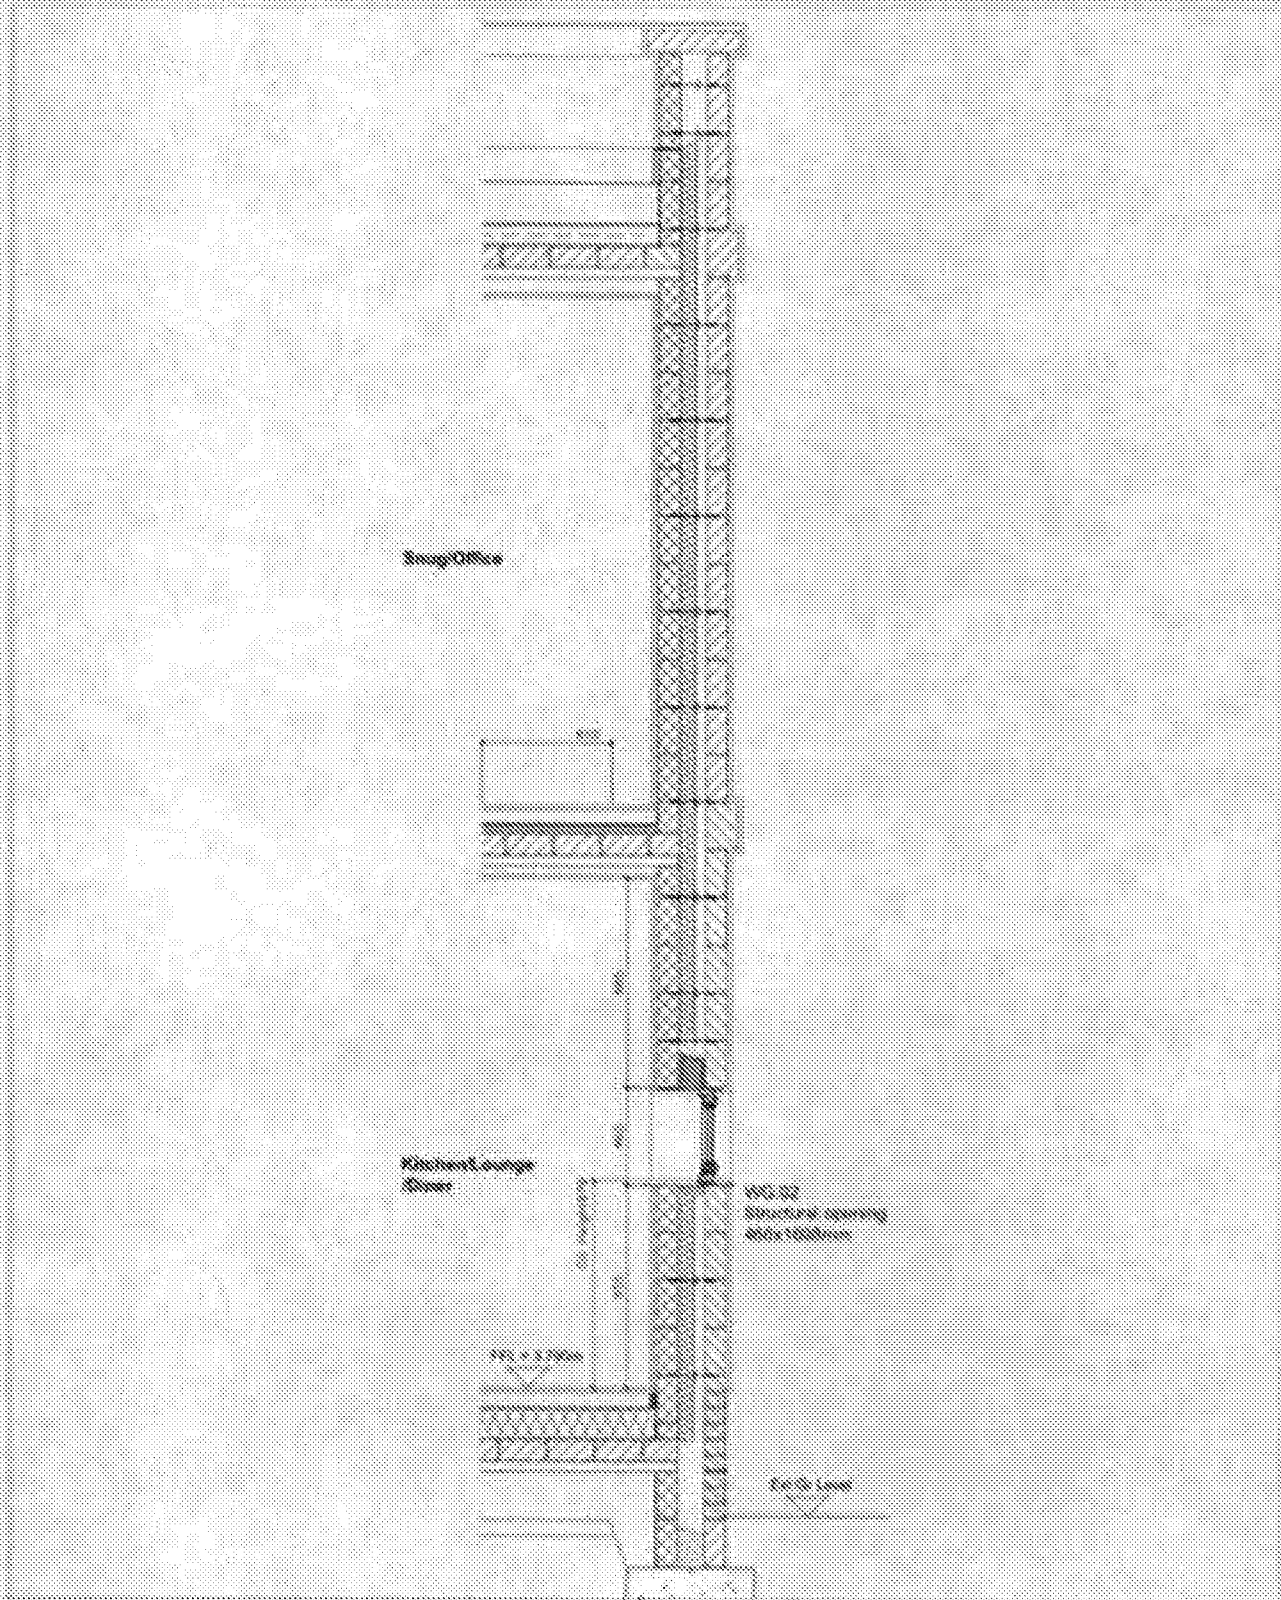


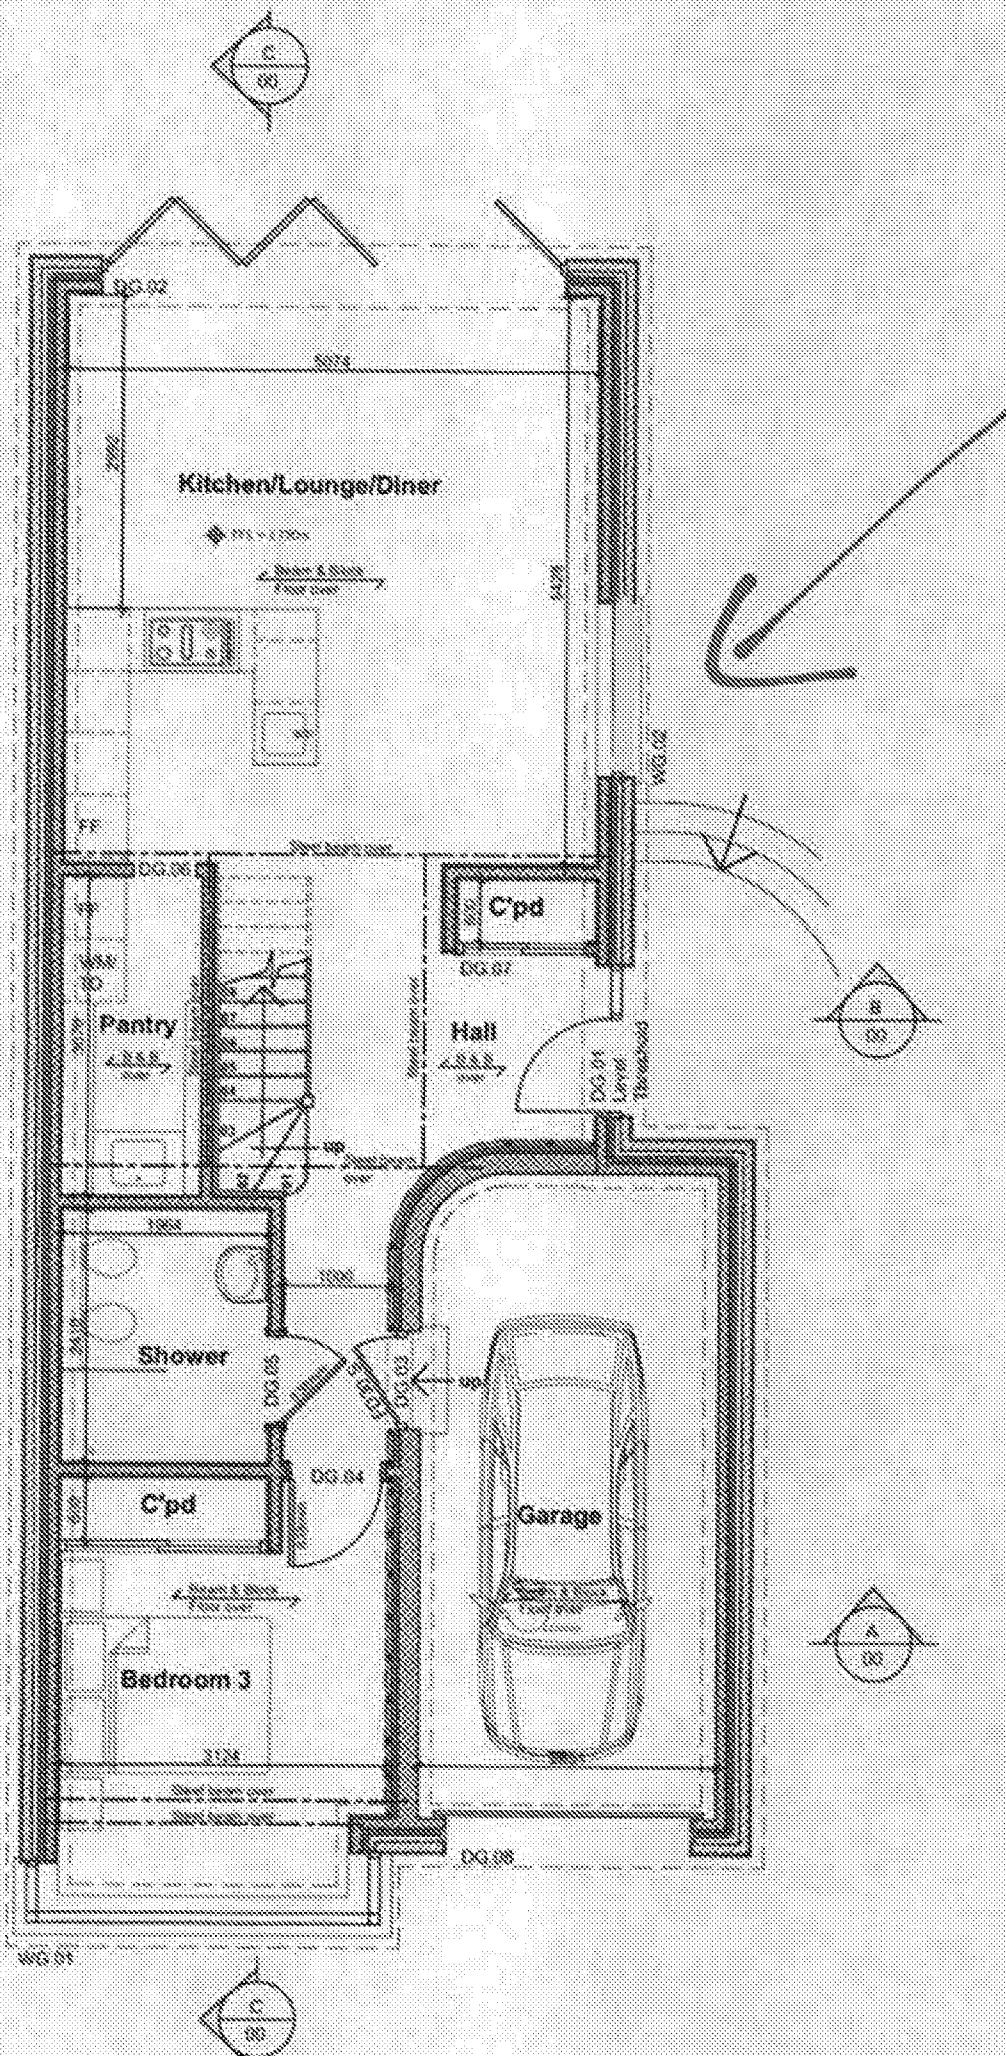

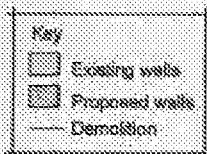


Scale 1:100

0 2m 4m 6m 8m 10m

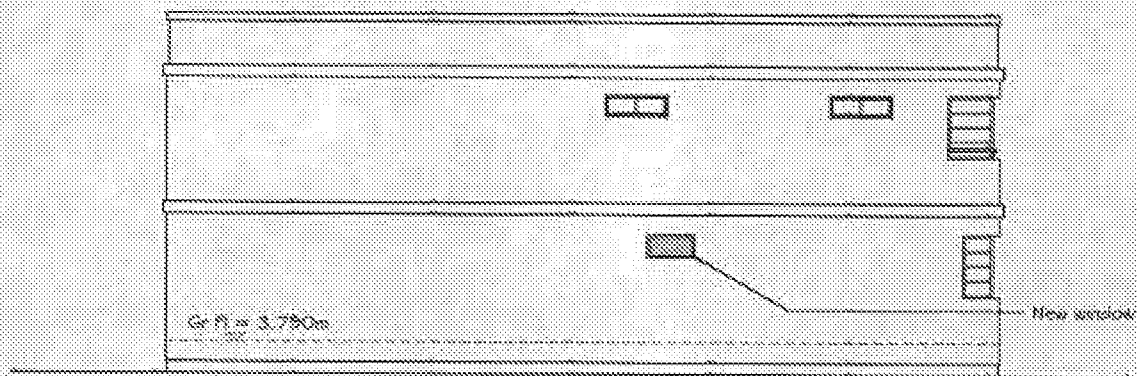

PROPOSED WEST ELEVATION @ 1:100

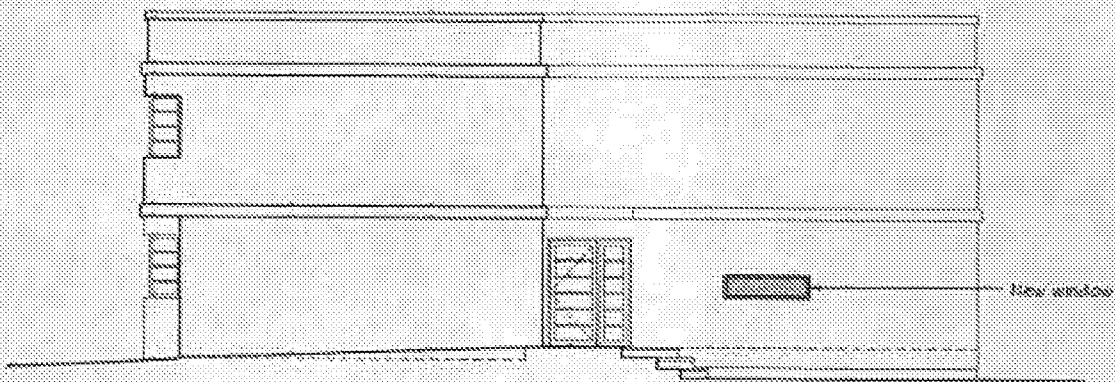

PROPOSED EAST ELEVATION @ 1:100

NOTES:

ALL DRAWINGS TO BE CHECKED ON SITE AND APPROVED PRIOR TO COMMENCING WORKS. ANY DISCREPANCIES TO BE REPORTED TO ARCHITECTURE.

THIS DRAWING IS PROTECTED BY COPYRIGHT. IT MAY NOT BE REPRODUCED IN ANY FORM OR BY ANY MEANS FOR ANY PURPOSES WITHOUT THE WRITTEN PERMISSION OF ARUN ARCHITECTURE.

ISSUED FOR PLANNING PURPOSES ONLY

No.	Date	Description
1	02/05/17	2 No. windows added at ground floor level

CLIENT:

Mr & Mrs Hudless-Galley
Touchemood
Pagham Road
Lagness
Chichester PO20 1LL

PROJECT:

Replacement Dwelling
72 Arcton Way
Bognor Regis
PO22 6JF

DRAWING TITLE:

Proposed Elevations
(2 of 2)

PLANNING APPLICATION

NONVEAN ARCHITECTURE

1 West Lane
Bosham (West)
Bosham
PO12 2AA
Tel: 01243 801208
Email: info@nonvean-architecture.co.uk
Web: www.nonvean-architecture.co.uk



SCALE:	As shown @ A3
DATE:	Jun 2017
DRAWN:	ASD
CHECKED BY:	CSM
DRAWING NO:	
N265	PL06 A

