



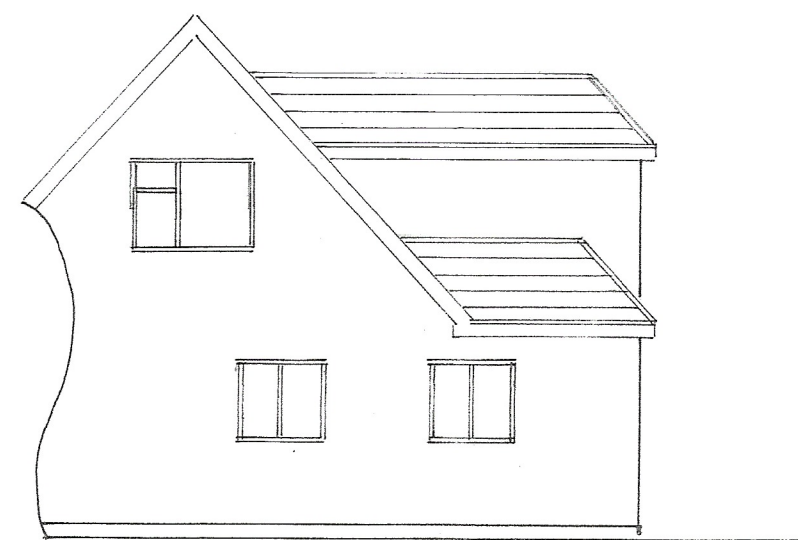

west




south
1 : 100

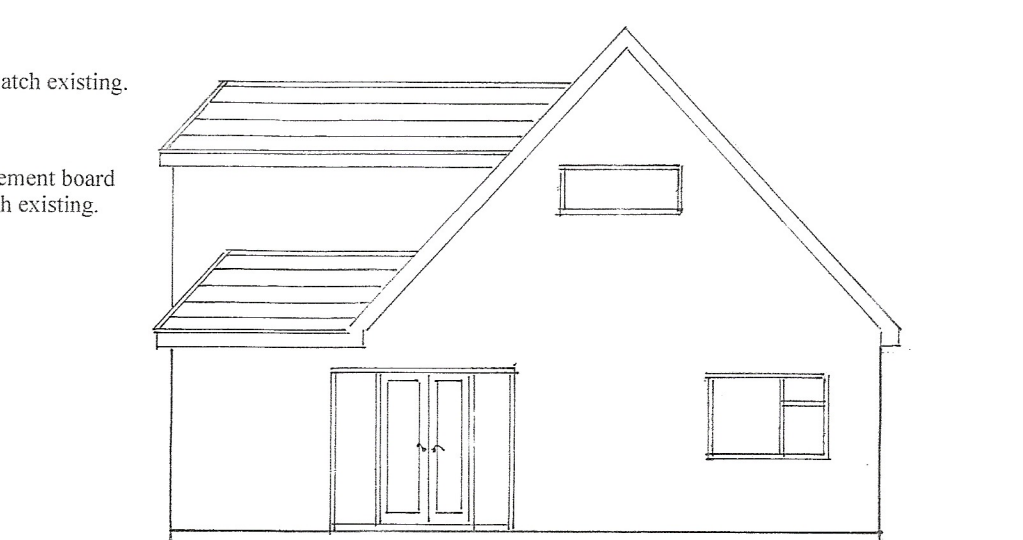

east

Roof tiles to match existing.
Marley Cedral cement board
cladding to match existing.

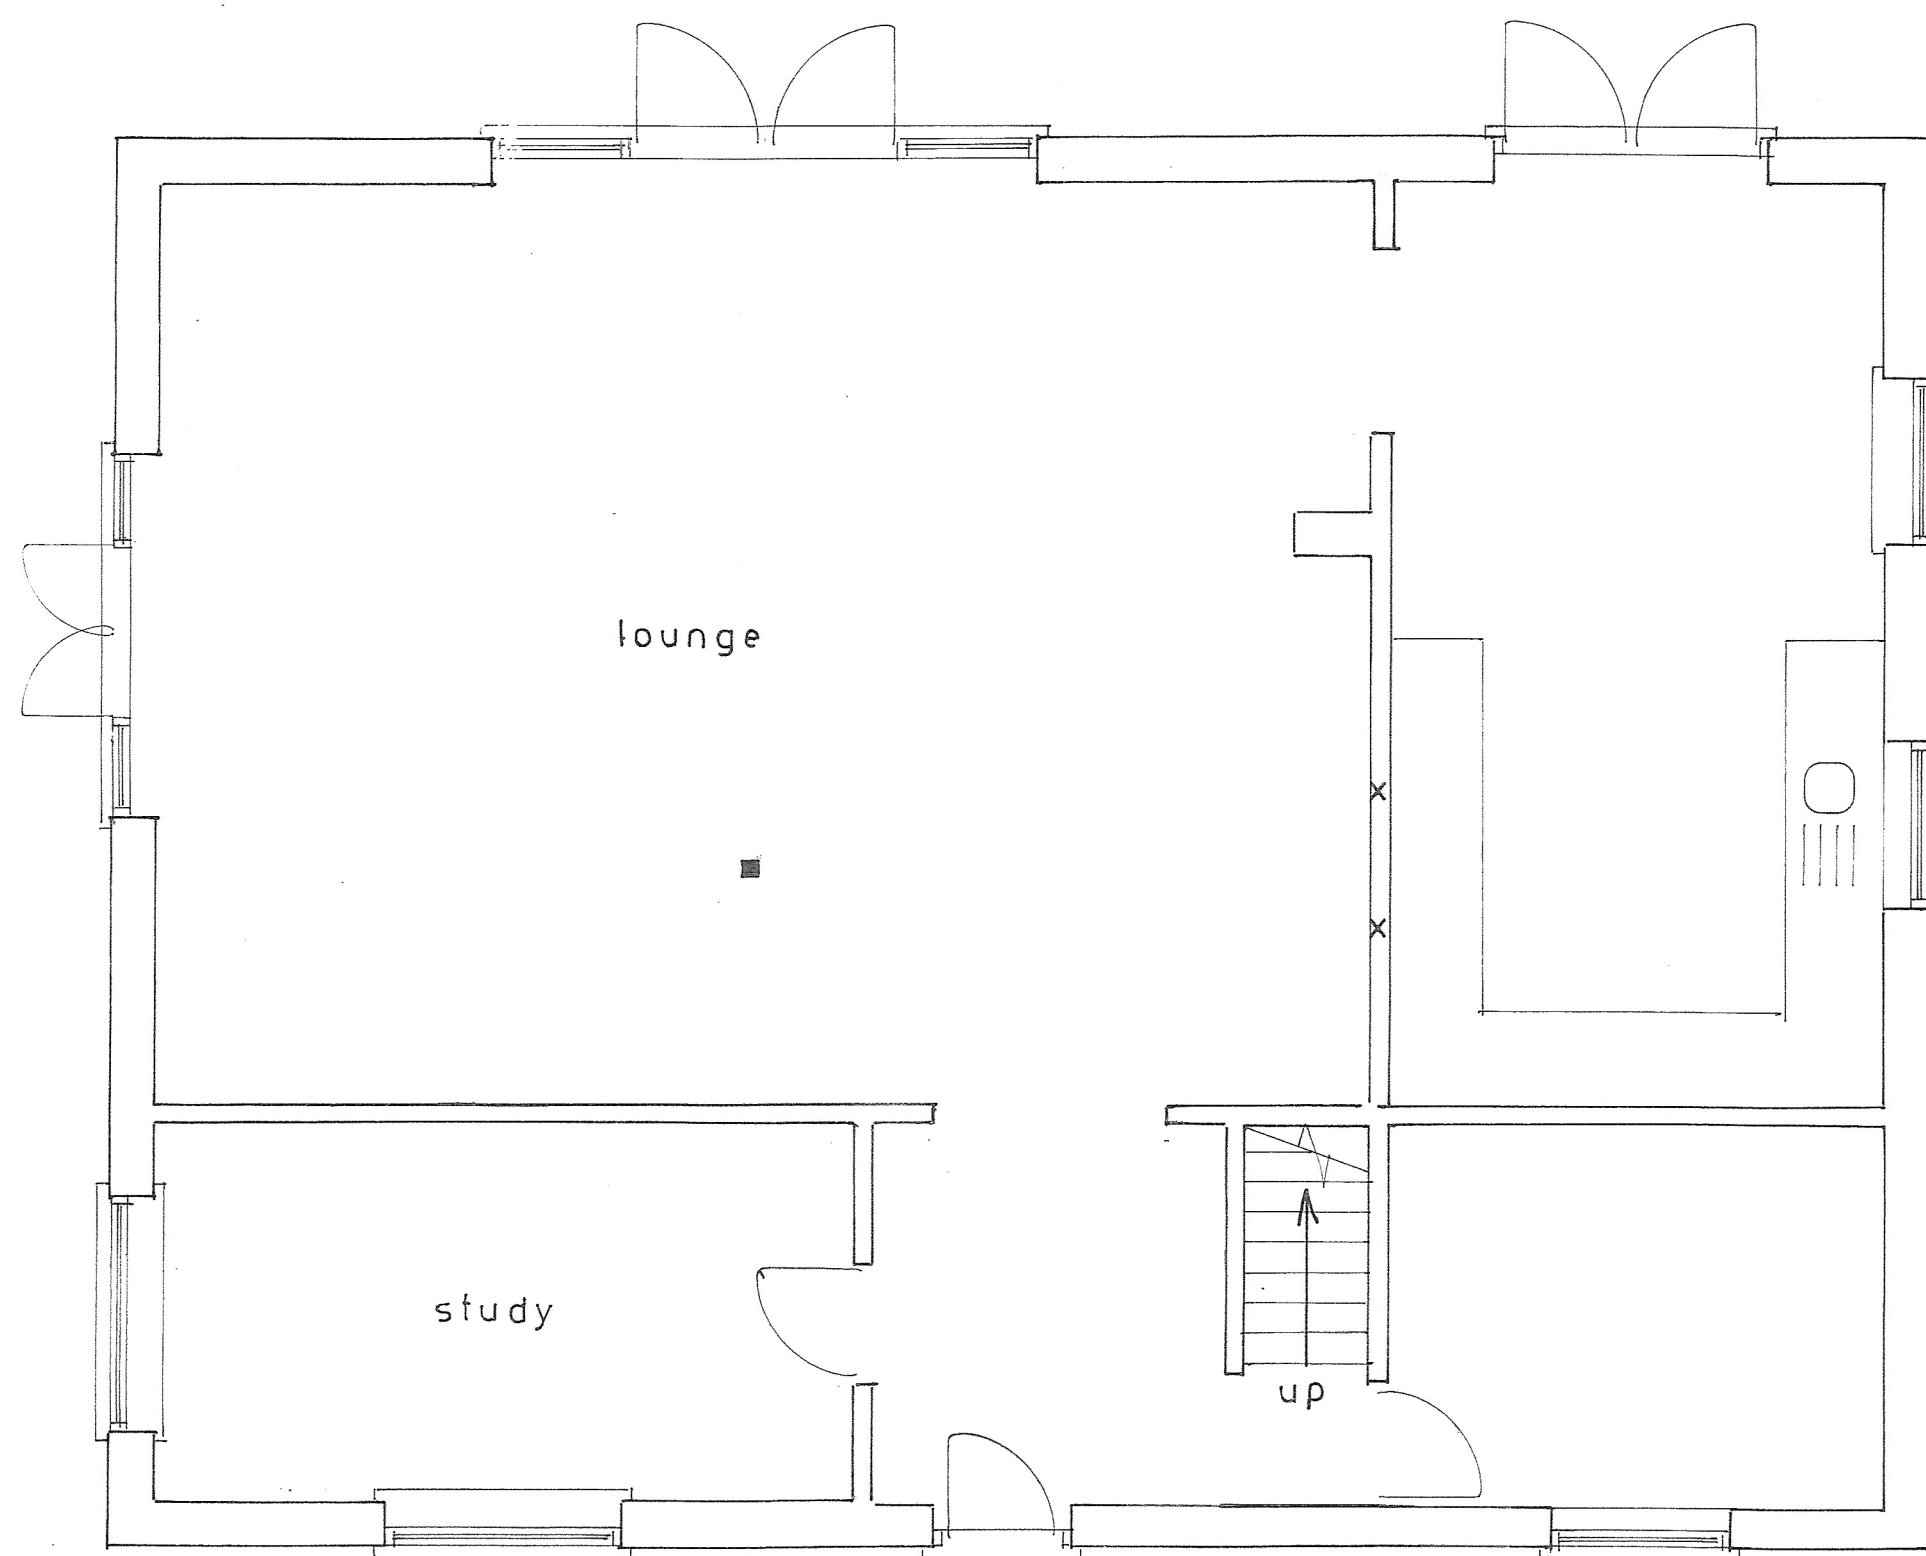

Ground floor plan


1 : 50

Proposed

PROPOSED 1ST FLOOR EXTENSION AT 38, NORFOLK WAY, ELMER FOR MR. & MRS. J. ABELL



location plan
1 : 1250

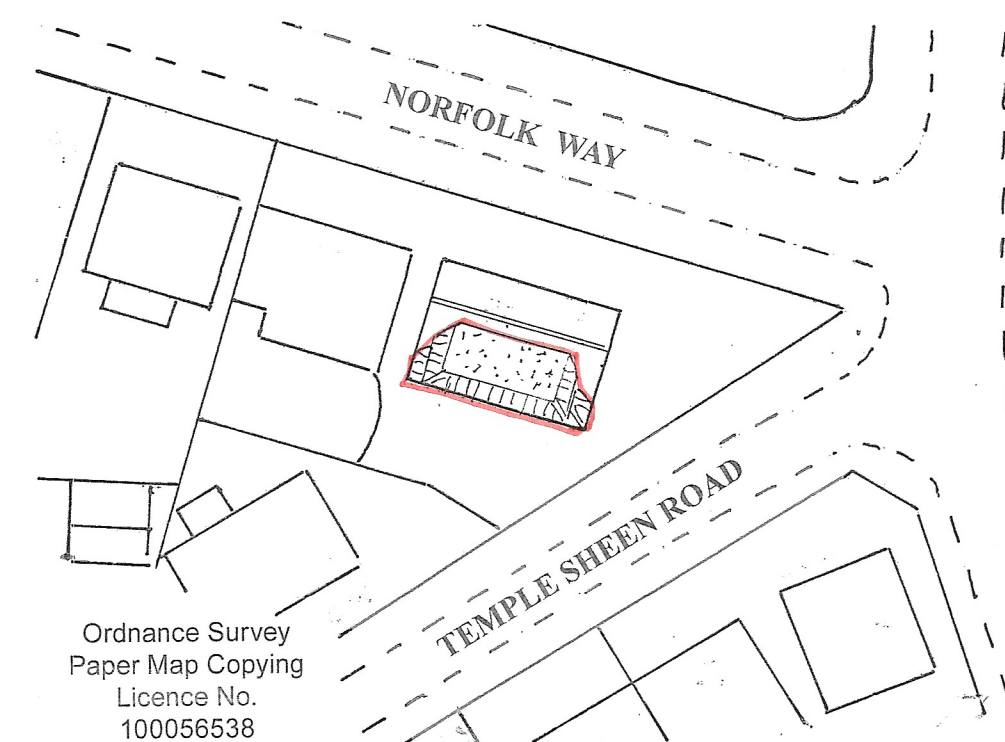

Ordnance Survey
Paper Map Copying
Licence No.
100056538

block plan

1 : 500

sheet 1 of 3

Bryan Butcher
Rainbow Cottage
Nyetimber Lane
Bognor Regis PO21 3JX
01243 266871
07973 233442
bryan.butcher@btinternet.com
www.bryanbutcher.com