



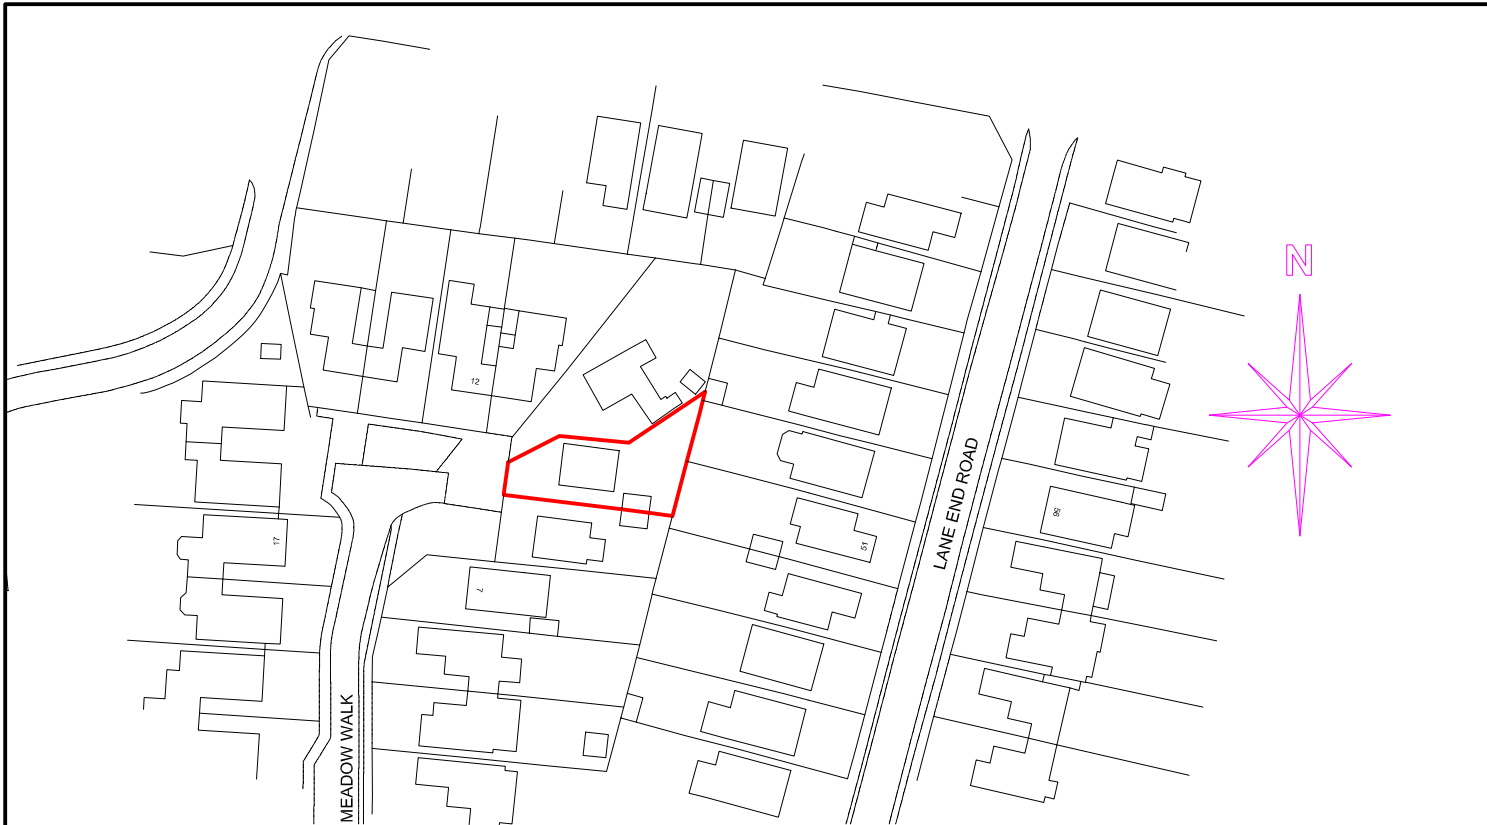


Ordnance Survey (c) Crown Copyright 2021. All rights reserved. Licence number 100022432

LOCATION PLAN - 1/1250

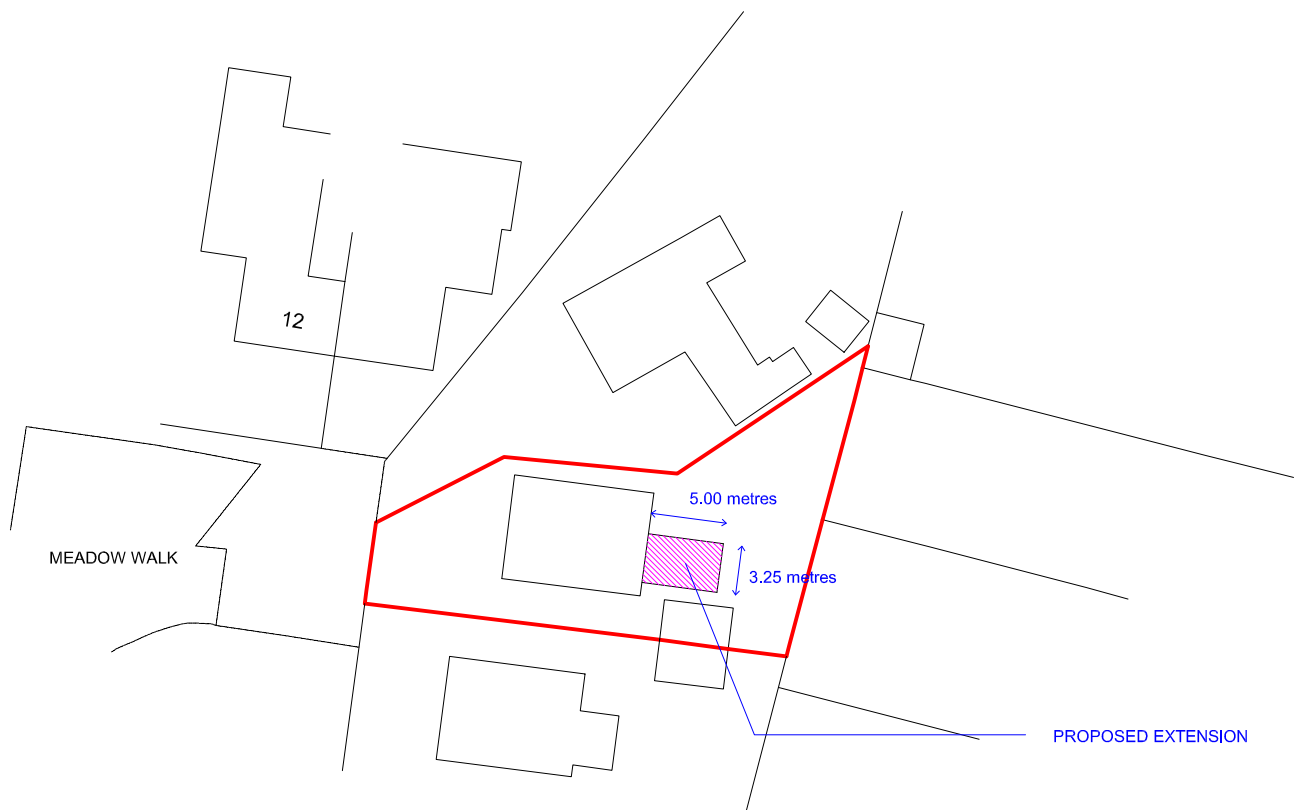

SITE PLAN - 1/500

1/1250 and 1/500 on A4 paper.

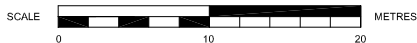

|   |  |   |
|---|--|---|
| <b>SUSSEX BUILDING CONSULTANCY LIMITED</b><br>9 MEADOW WALK, MIDDLETON ON SEA,<br>BOGNOR REGIS, WEST SUSSEX.<br>SCALE - 1/1250 REV - DATE - 01/07/2021 |  | <br><b>LABC</b><br>3 NORTHCOTE ROAD<br>BOGNOR REGIS<br>PO21 5LZ<br>TEL/FAX - (01243) 861379 |
|---|--|---|