



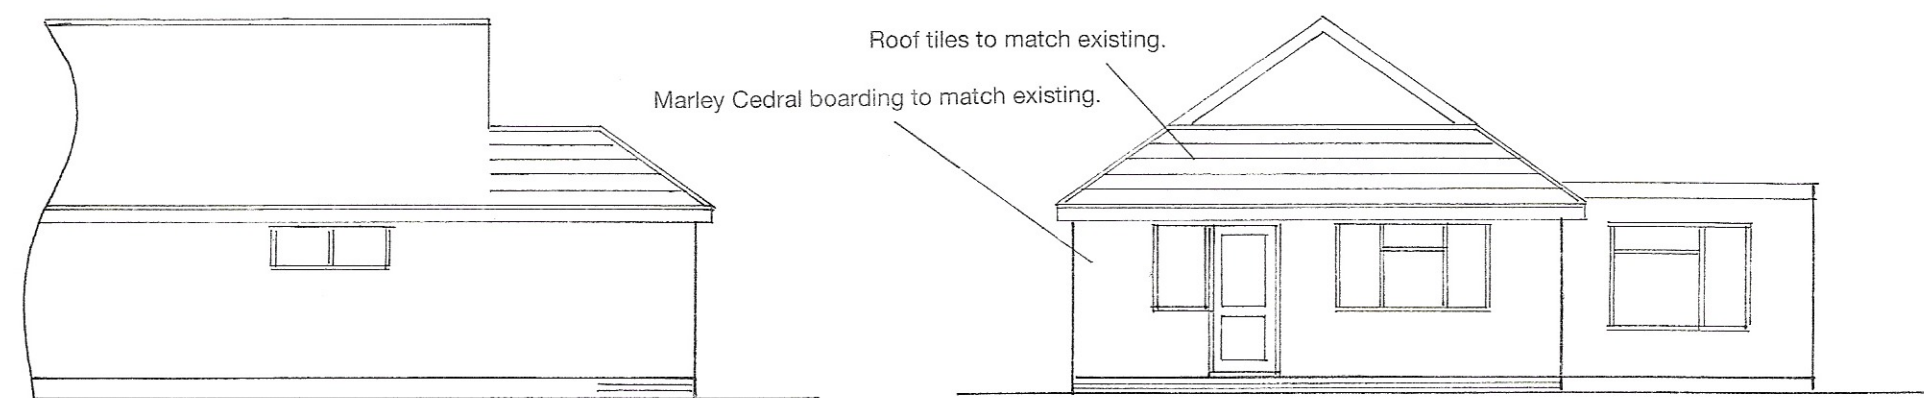


south

east
1 : 100


north

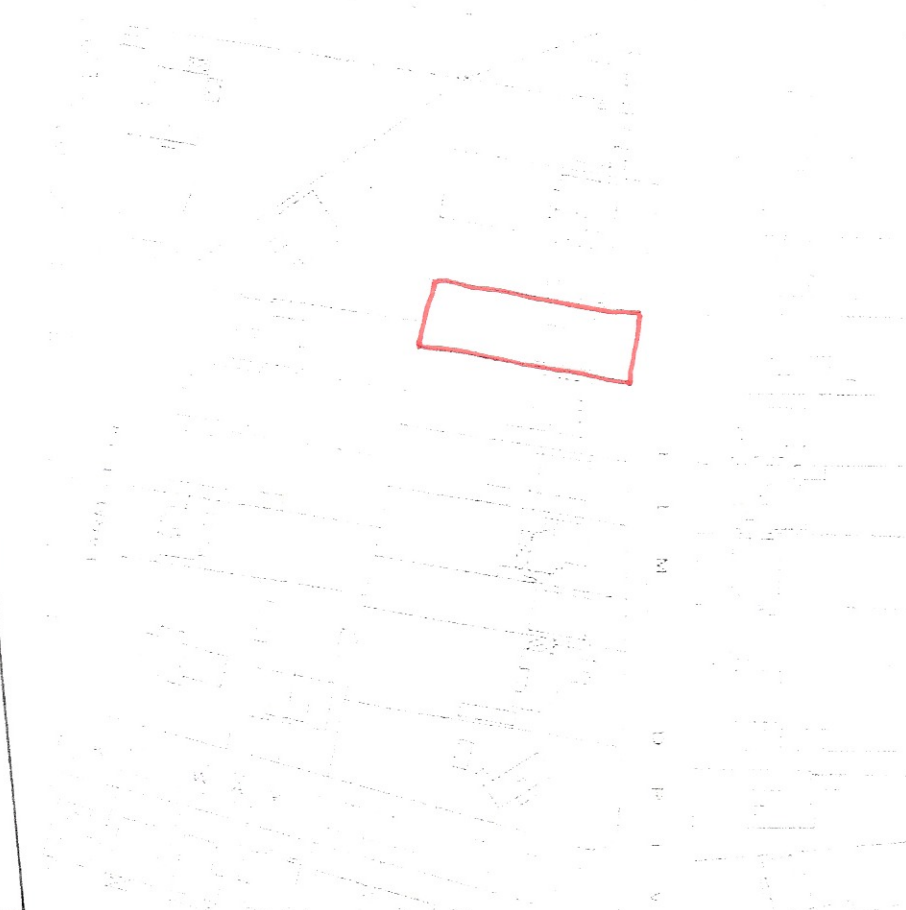


location plan
1 : 1250

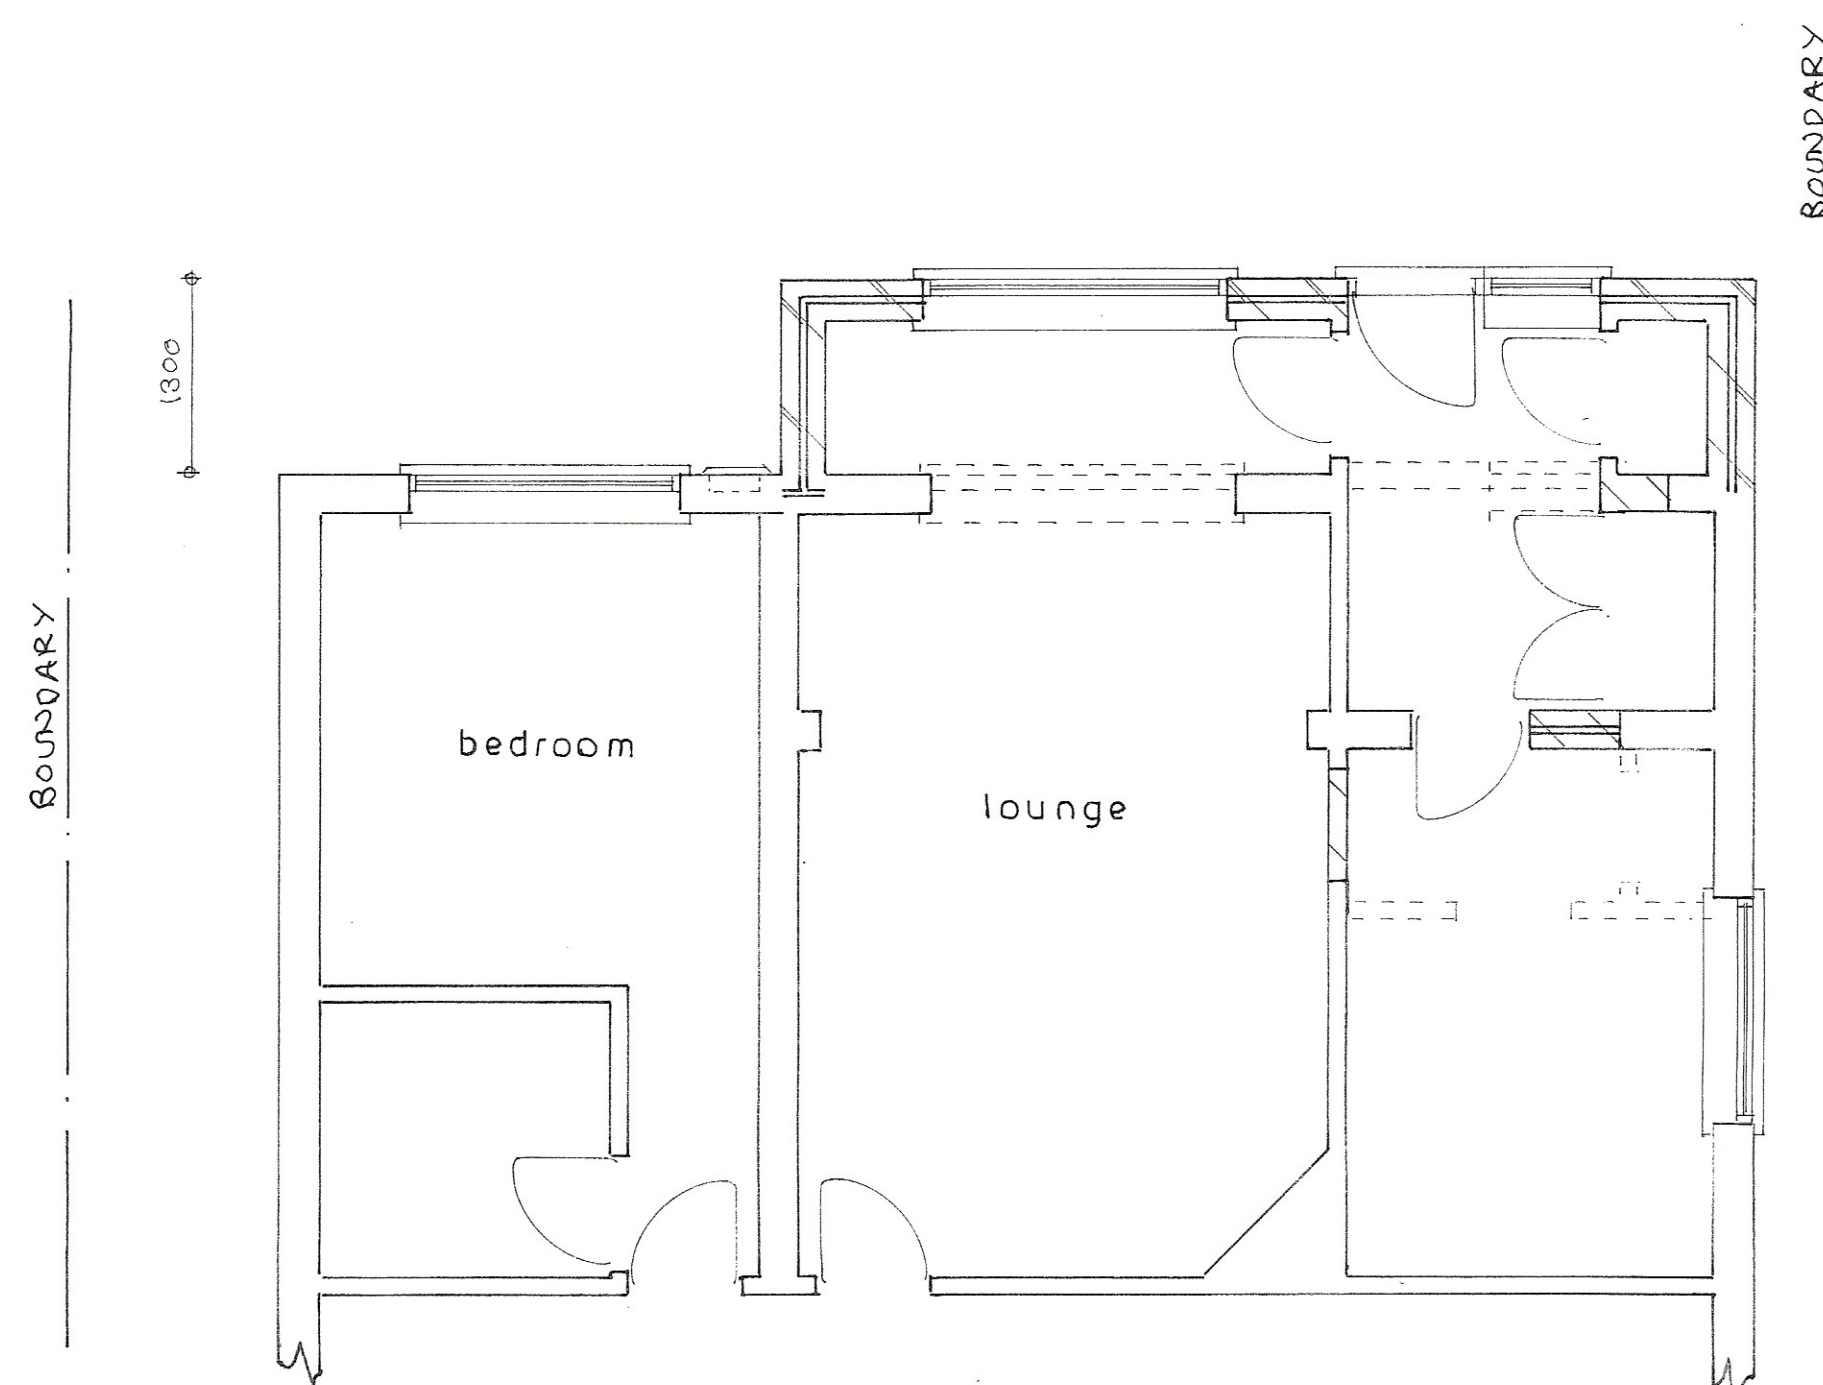

Plan
1 : 50

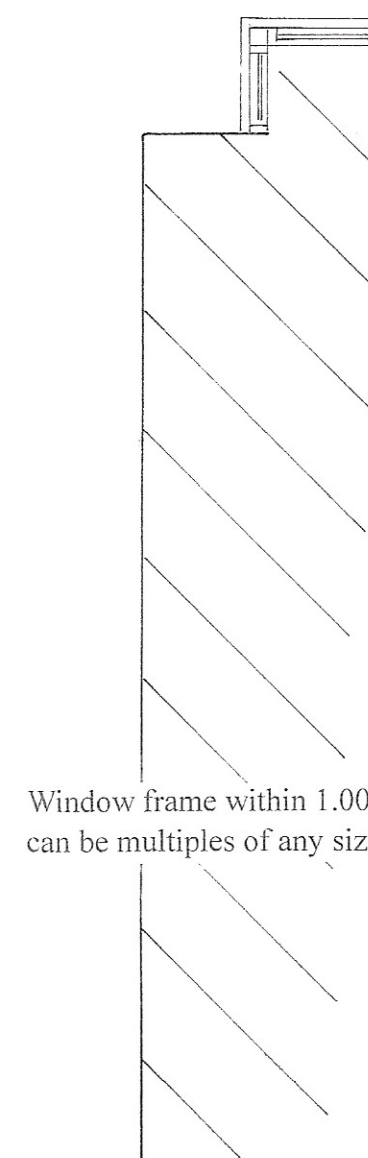

Window frame within 1.00 metre of boundary
can be multiples of any size to a maximum 1.00 sq. metre.

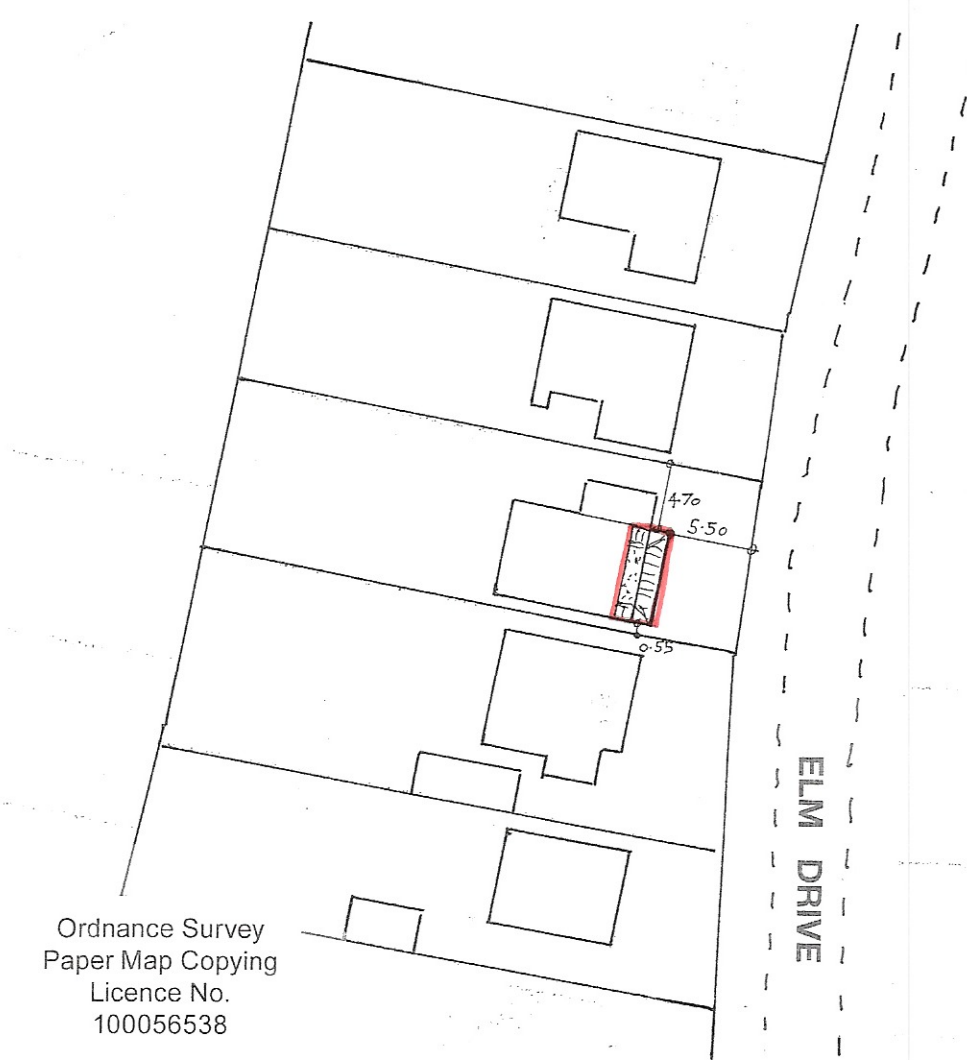

sheet 1 of 2

Proposed

PROPOSED SINGLE STOREY EXTENSION AT 20 ELM DRIVE, ELMER FOR MR.K.WELTON.

Bryan Butcher
Rainbow Cottage
Nyetimber Lane
Bognor Regis PO21 3JX
01243 266871
07973 233442
bryan.butcher@btinternet.com
www.bryanbutcher.com