


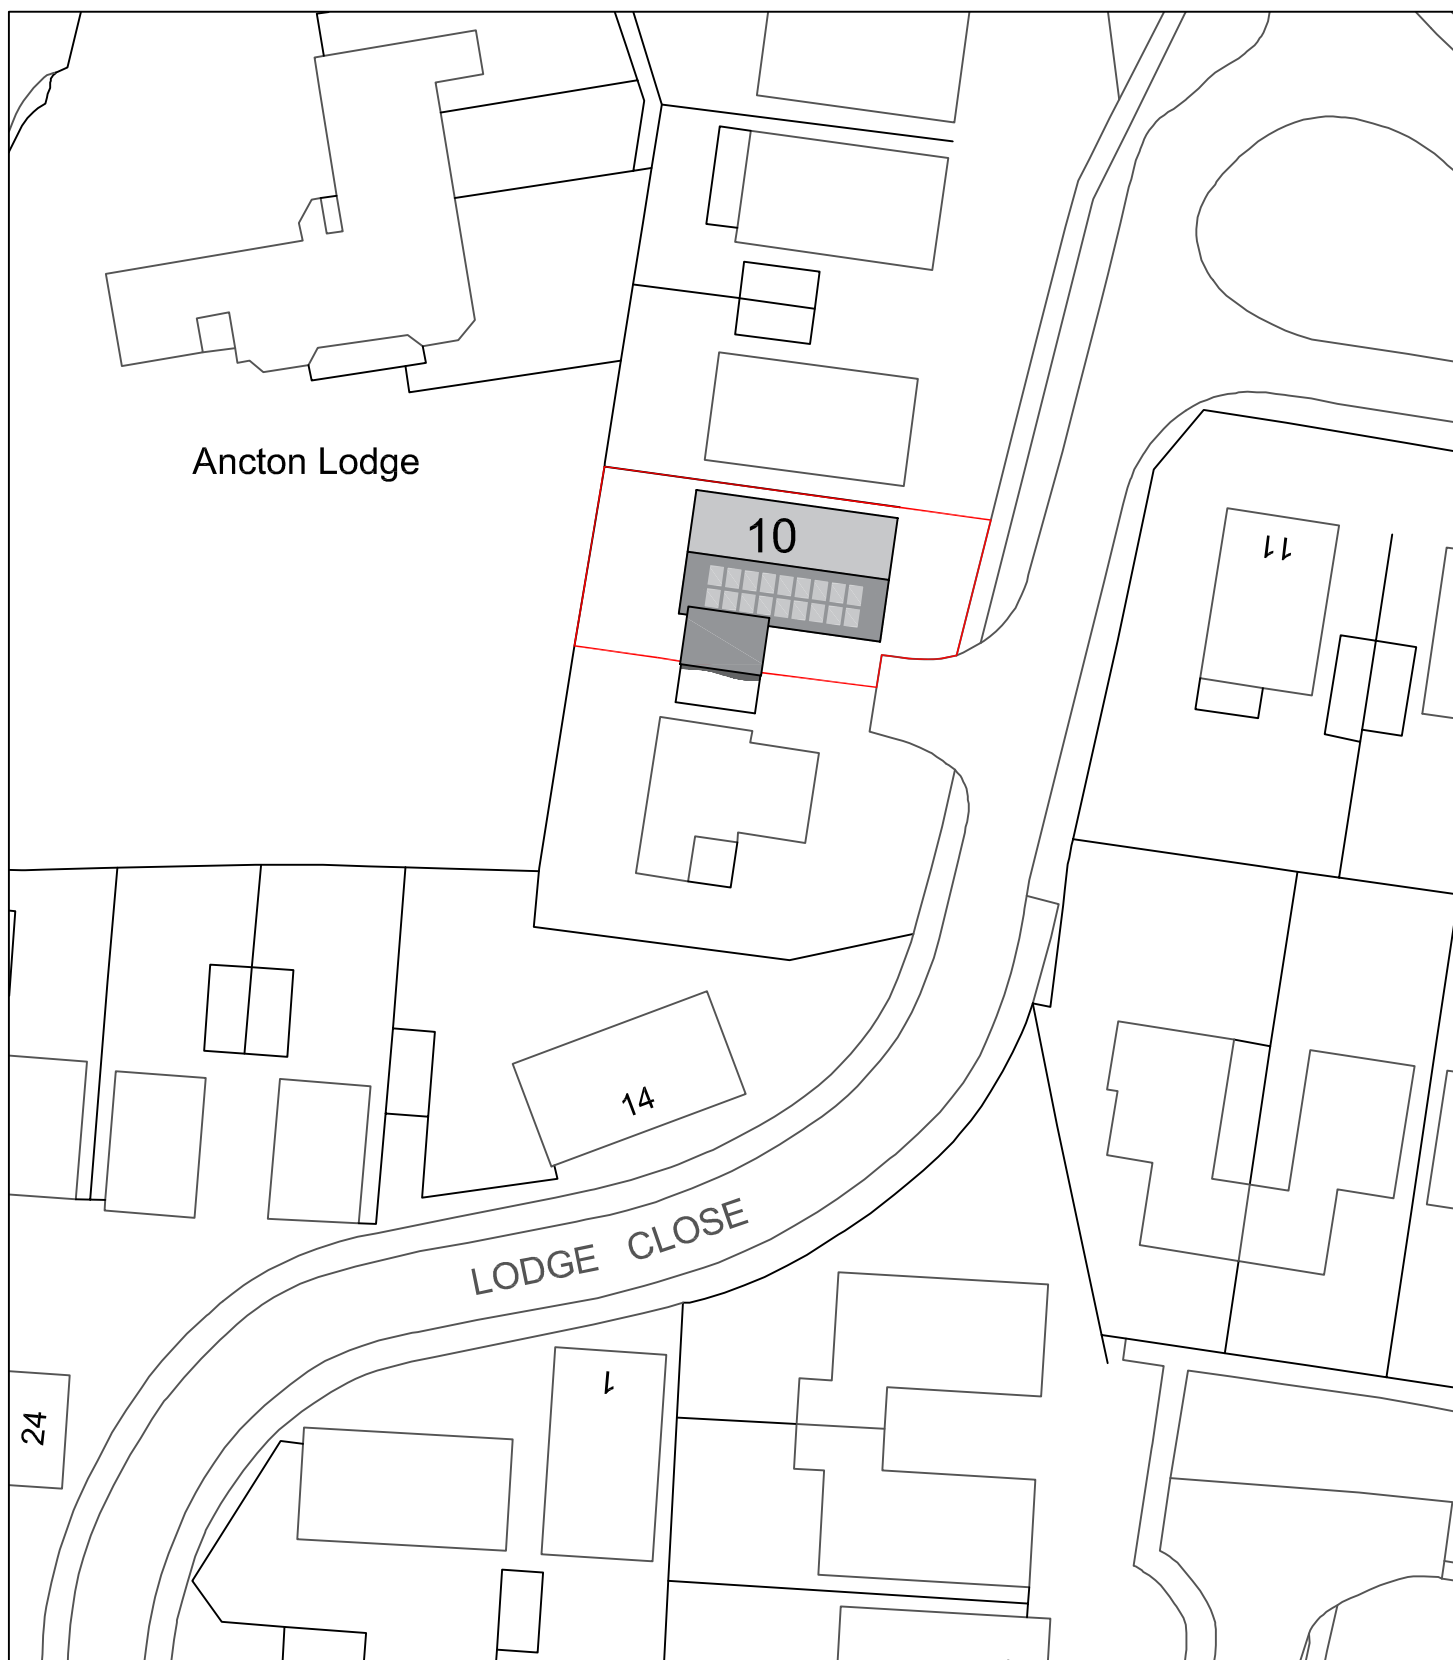

Scale Bar (1:500)



Revision:

--	--	--

address
Debble Mackle, 10 Lodge Close, Bognor Regis
West Sussex

project
Conversion of garage and internal alterations

title
Proposed Block Plan

scale 1:500 @A4	date December 2020	dwg no. 2020.296.04	revision
--------------------	-----------------------	------------------------	----------

DOWNSVIEW

ASSOCIATES

Chartered Surveyors

Little Acorns
Hampers Lane
Storrington
West Sussex
RH20 3HZ

Tel: 01903 746367
Mob: 07525 844965

Email:
mail@downsview-surveyors.co.uk

