


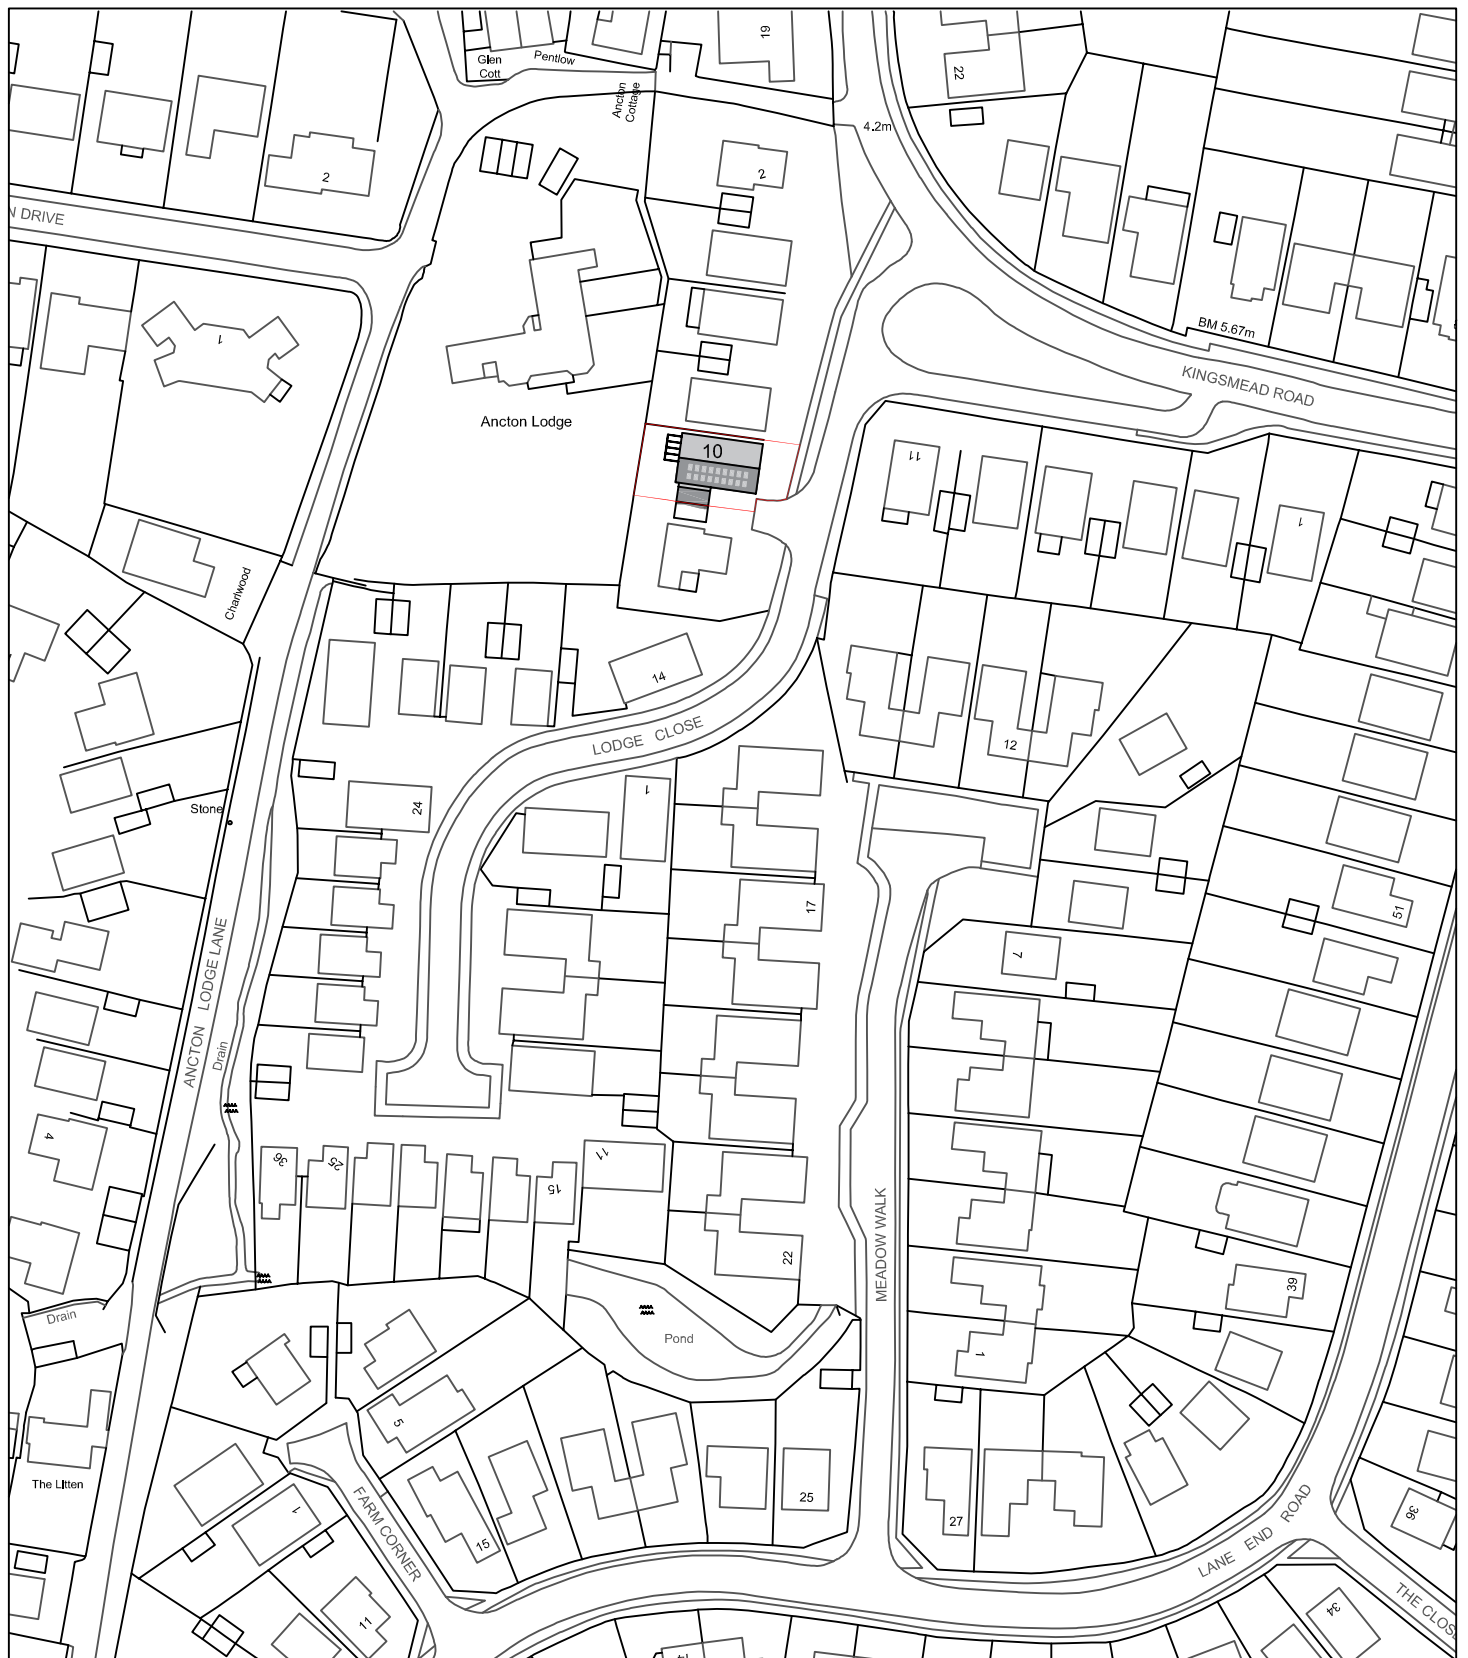

Scale Bar (1:1250)



Revision:

address
Debbie Mackie, 10 Lodge Close, Bognor Regis
West Sussex

project
Conversion of garage and Internal alterations

title
Existing Location Plan

scale
1:1250 @A4

date
December 2020

dwg no.
2020.296.03

revision

DOWSVIEW
ASSOCIATES
Chartered Surveyors

Little Acorns
Hampers Lane
Storrington
West Sussex
RH20 3HZ

Tel: 01903 746367
Mob: 07525 844965

Email:
mail@downsview-surveyors.co.uk

