


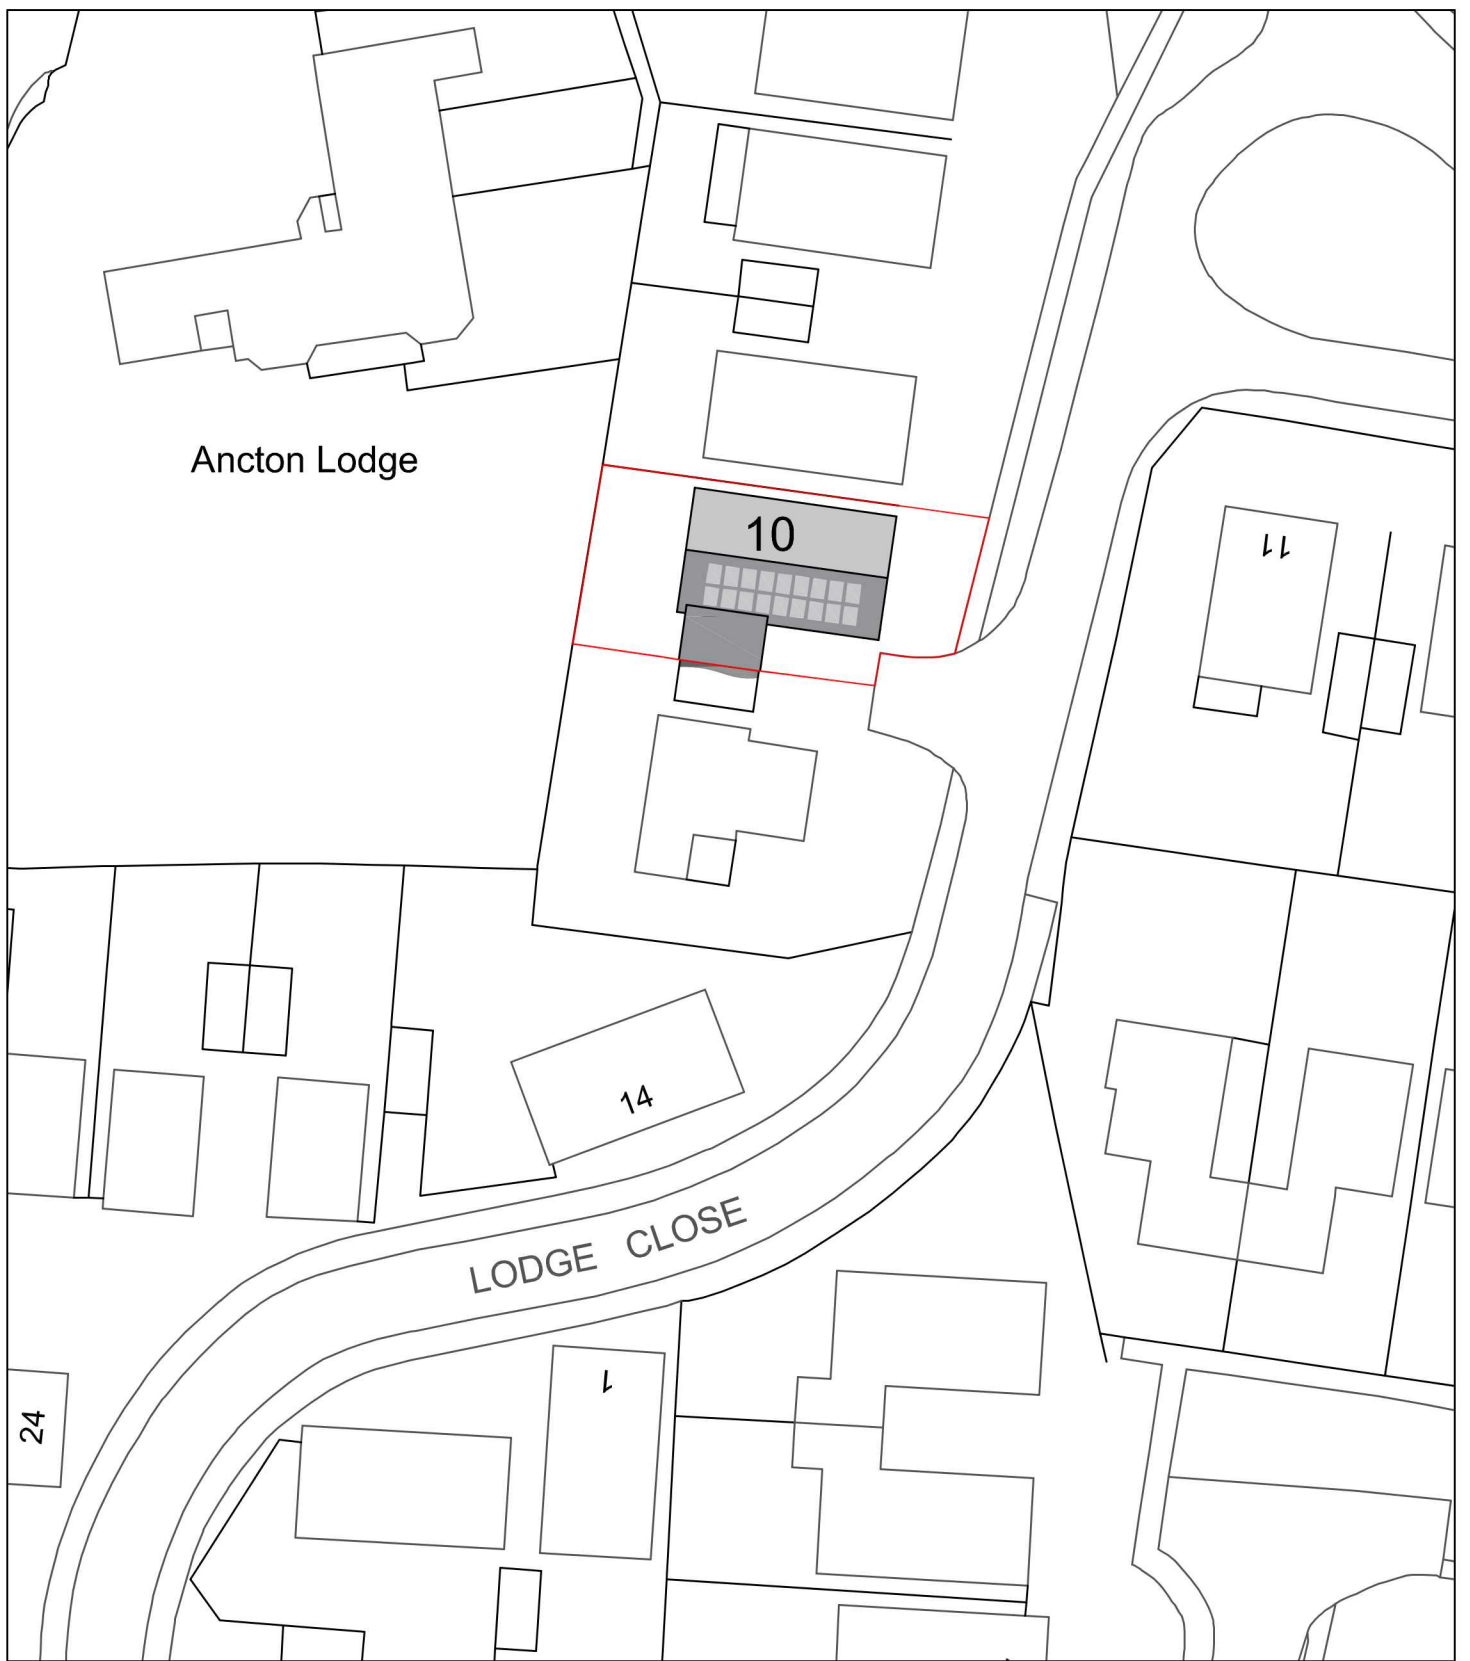

Scale Bar (1:500)



Revision:	A	Dec 2020	Boundary line defined
-----------	---	----------	-----------------------

address	Debbie Mackie, 10 Lodge Close, Bognor Regis West Sussex
---------	--

project	Conversion of garage and internal alterations
---------	---

title	Proposed Block Plan
-------	---------------------

scale	date	dwg no.	revision
1:500 @A4	December 2020	2020.296.04	A

DOWNSVIEW
ASSOCIATES
Chartered Surveyors

Little Acorns
Hampers Lane
Storrington
West Sussex
RH20 3HZ

Tel: 01903 746367
Mob: 07525 844965

Email:
mail@downsview-surveyors.co.uk

