



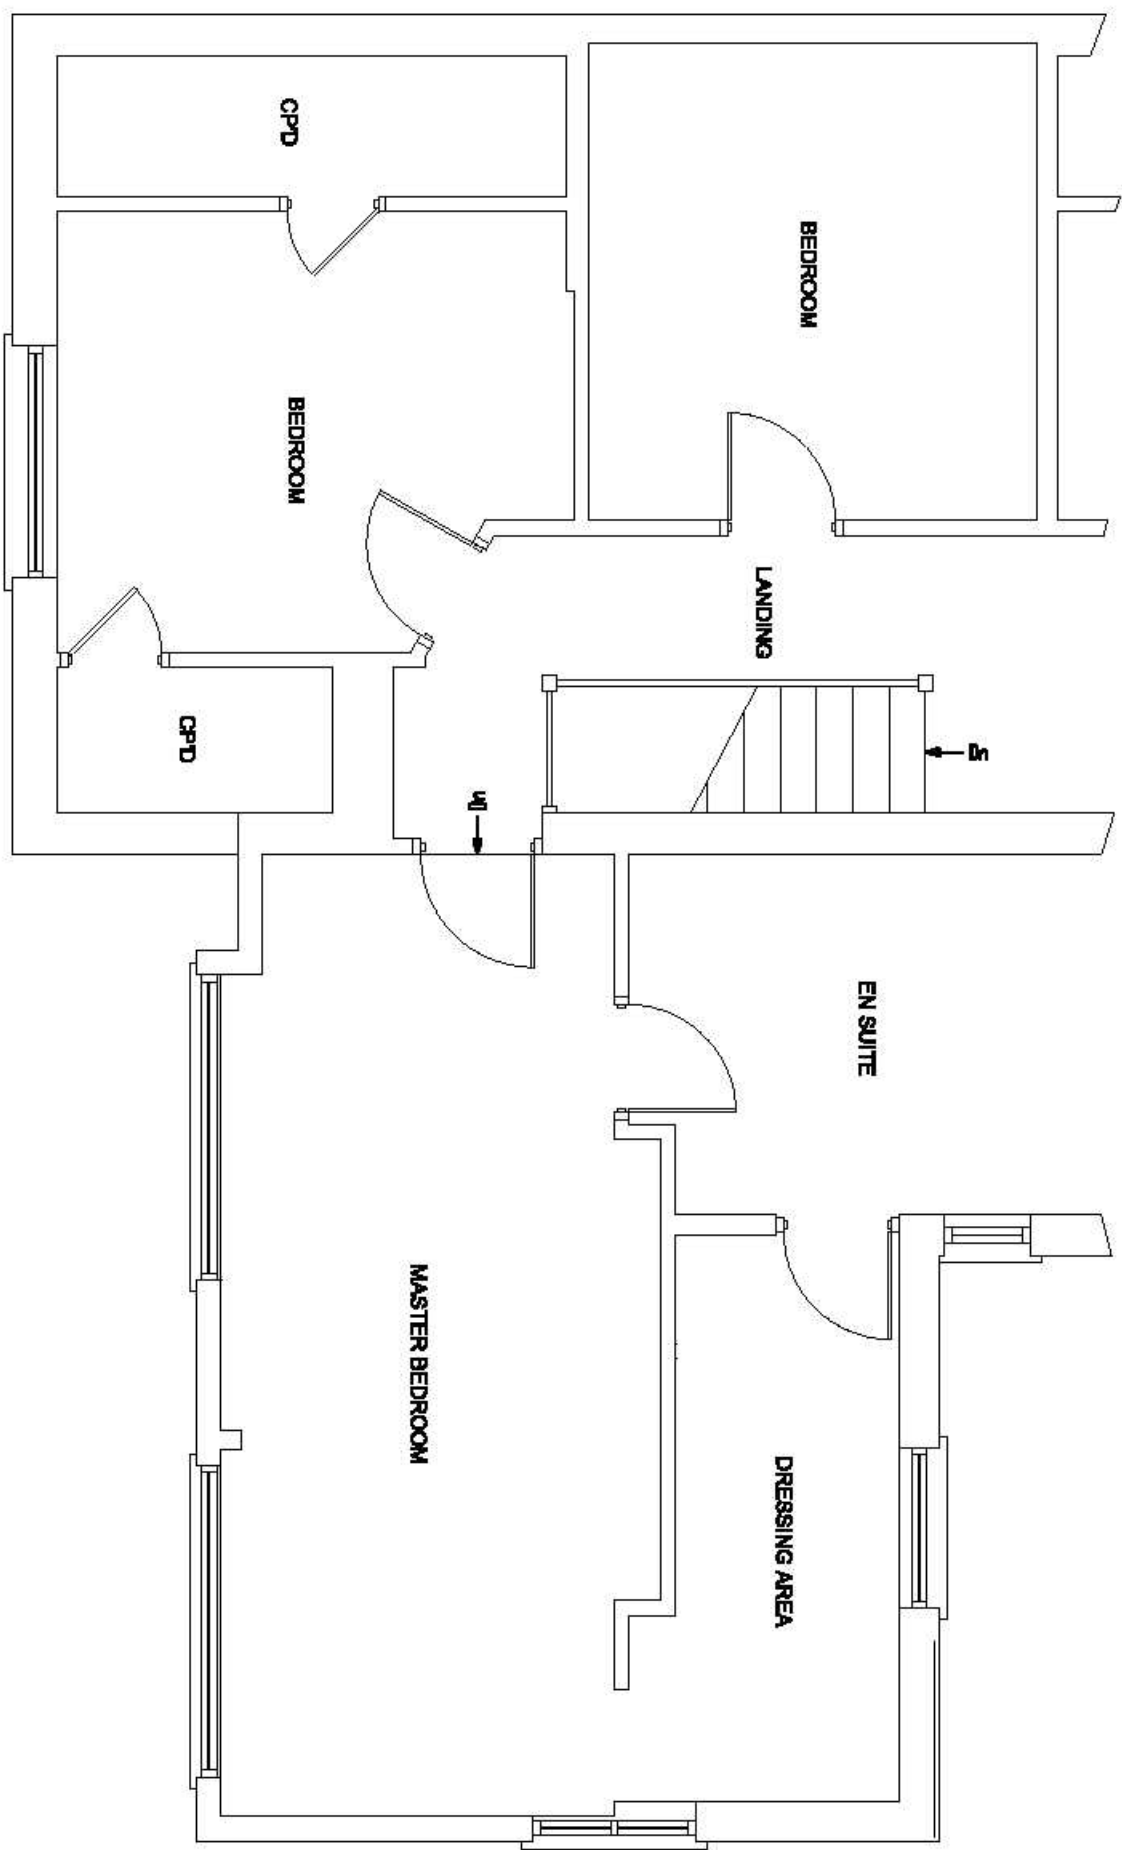

EXISTING FIRST FLOOR PLAN

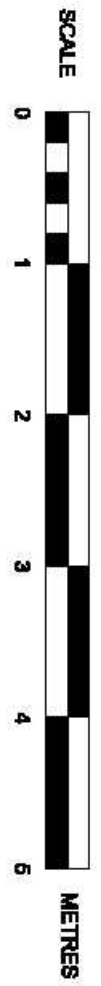

<p>SUSSEX BUILDING CONSULTANCY LIMITED</p> <p>4 SEA WAY, MIDDLETON ON SEA, BOGNOR REGIS.</p> <p>SCALE - 1/50 REV - DATE - 16/10/2008</p>	<p>SBCL</p> <p>1 COLINDALE AVENUE BOGNOR STREET BOGNOR REGIS PO23 8JZ</p> <p>TEL/FAX - (07243) 811379</p>
--	--