ARUN DISTRICT COUNCIL:M/98/08/

SIDE ELEVATION

FRONT ELEVATION

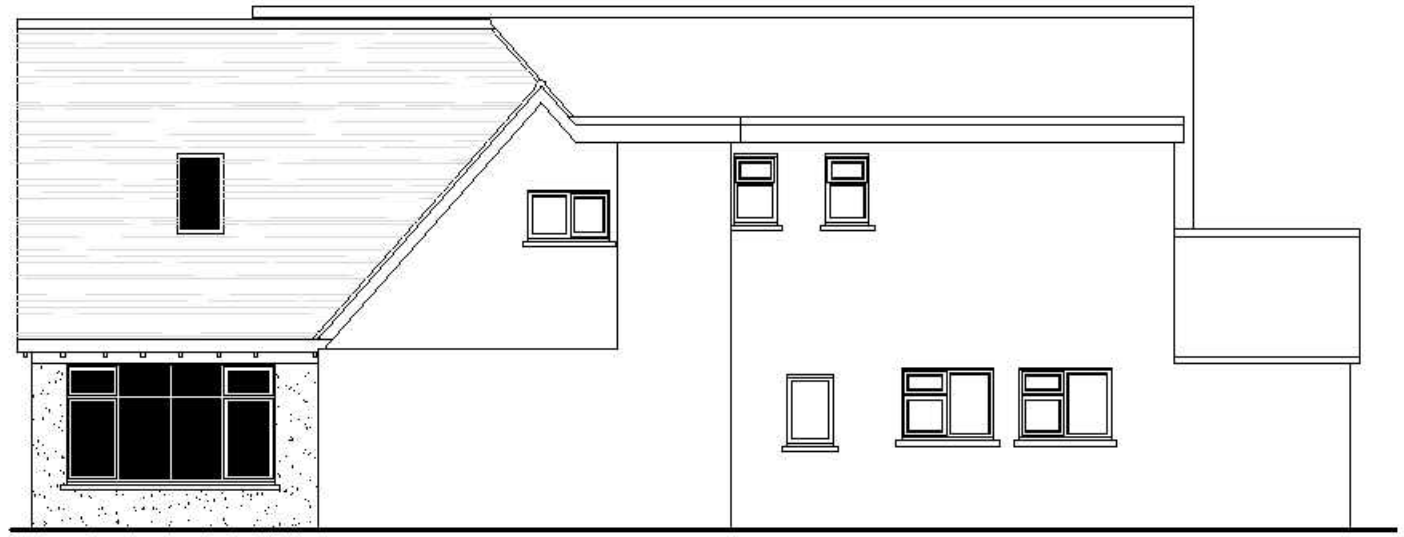

SIDE ELEVATION

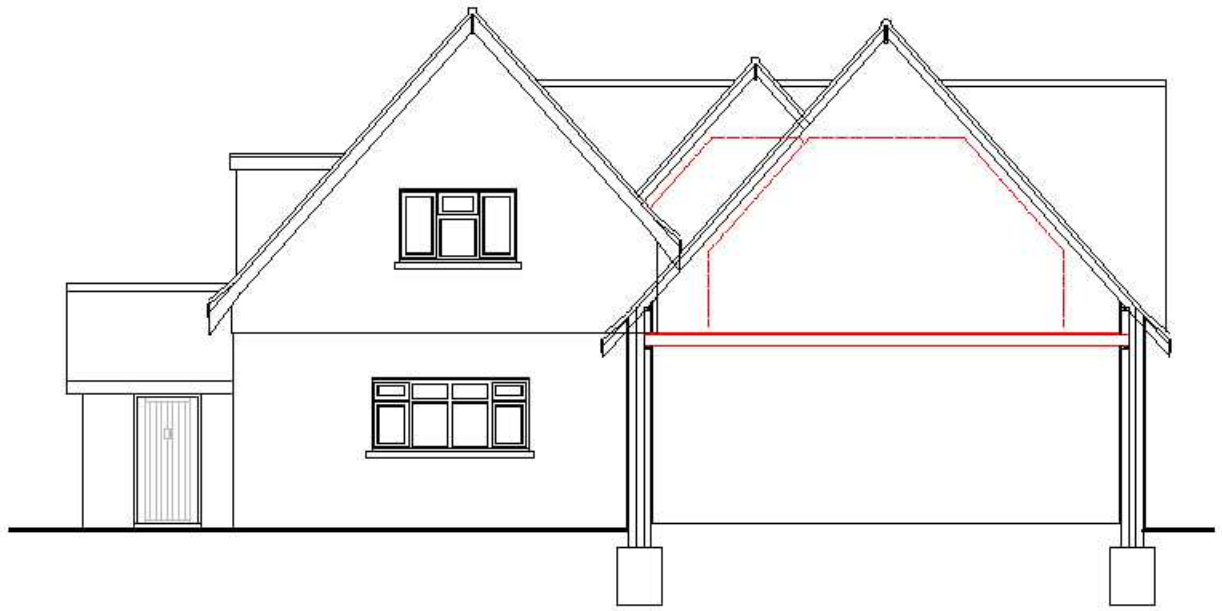

CROSS SECTION

NOTES

ROOF - Interlocking concrete tiles to pitched roof to planning approval.

WALLS - Painted render to match with existing with stained timber weatherboarding to gable walls.

WINDOWS/DOORS - White framed PVC double glazed units.

PROPOSED ELEVATIONS

SCALE 0 2 4 6 8 10 METRES

SUSSEX BUILDING CONSULTANCY LIMITED	SBCL
PROJECT - 4 SEA WAY, MIDDLETON, BOGNOR REGIS.	1 COURDELYS BERSTED STREET BOGNOR REGIS PO22 8QE
SCALE - 1/100 REV - C DATE - 14/11/2008	TEL/FAX - (01243) 861676