ARUN DISTRICT COUNCIL:M/98/08/

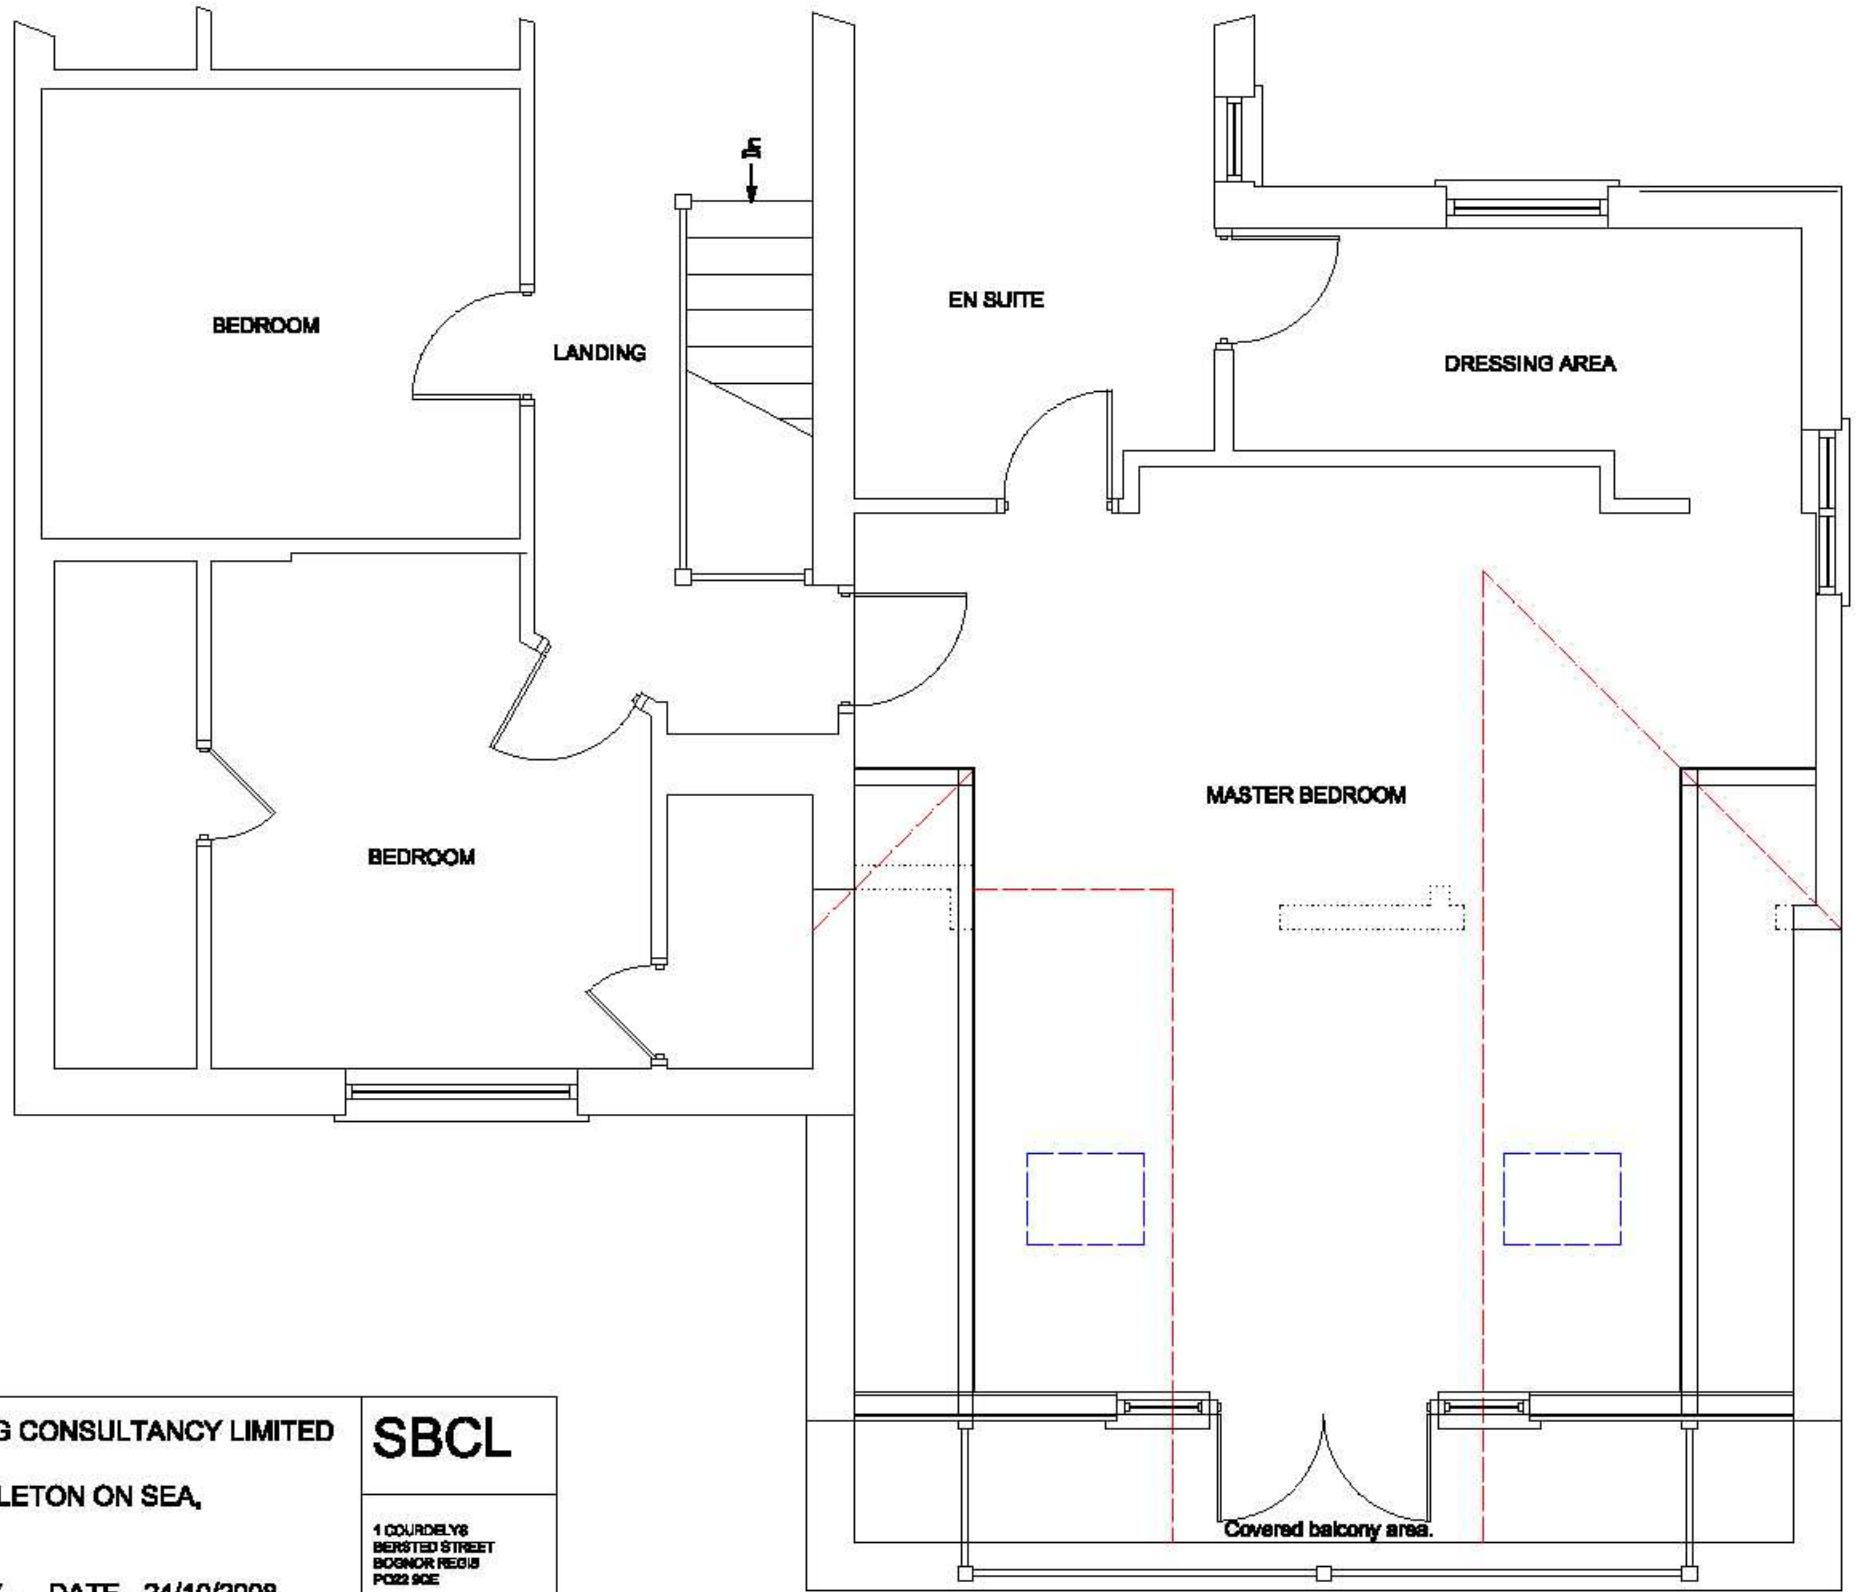

SUSSEX BUILDING CONSULTANCY LIMITED

SBCL

4 SEA WAY, MIDDLETON ON SEA,
BOGNOR REGIS.

SCALE - 1/50 REV - DATE - 24/10/2008

1 COURDELYS
BERSTED STREET
BOGNOR REGIS
PO22 9QE

TEL/FAX - (01243) 861378

SCALE METRES

0 1 2 3 4 5

PROPOSED FIRST FLOOR PLAN