


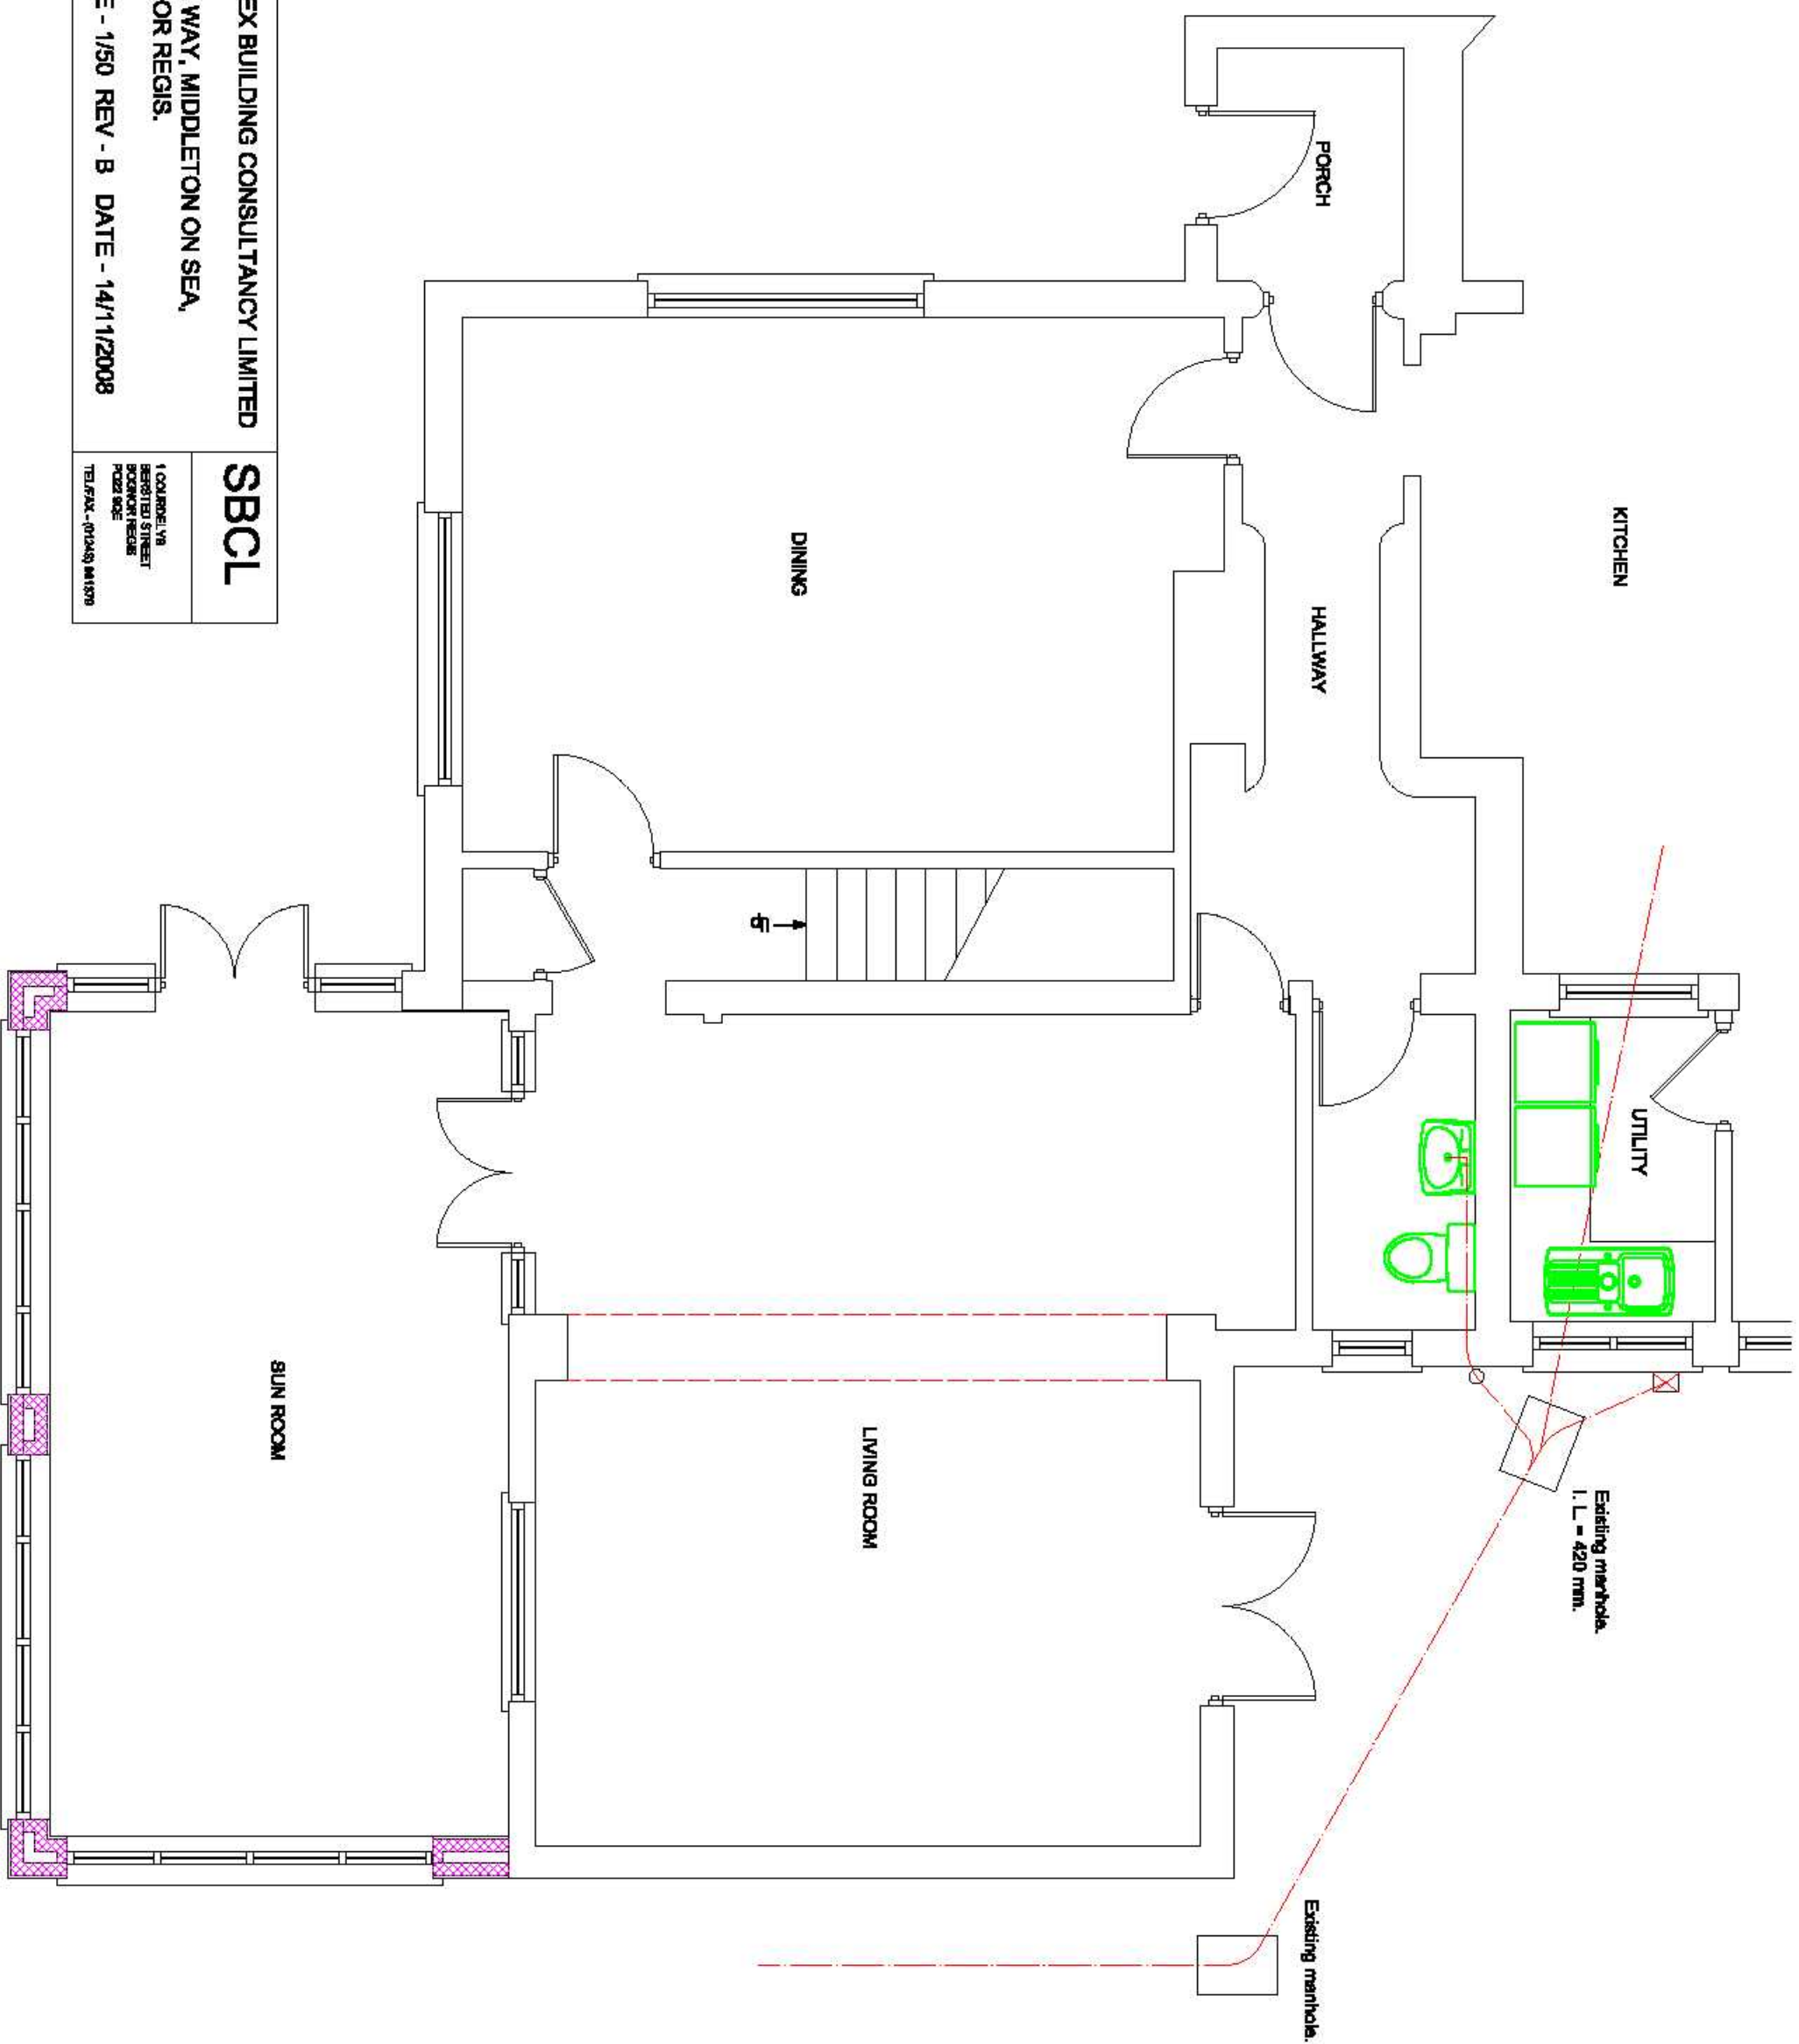

SUSSEX BUILDING CONSULTANCY LIMITED
4 SEA WAY, MIDDLETON ON SEA,
BOGNOR REGIS.
SCALE - 1/50 REV - B DATE - 14/11/2008

SBCL
1 COURAGE VA,
BERSTED STREET
BOGNOR REGIS,
PO22 8QE
TEL/FAX - (01243) 841570

PROPOSED GROUND FLOOR PLAN