

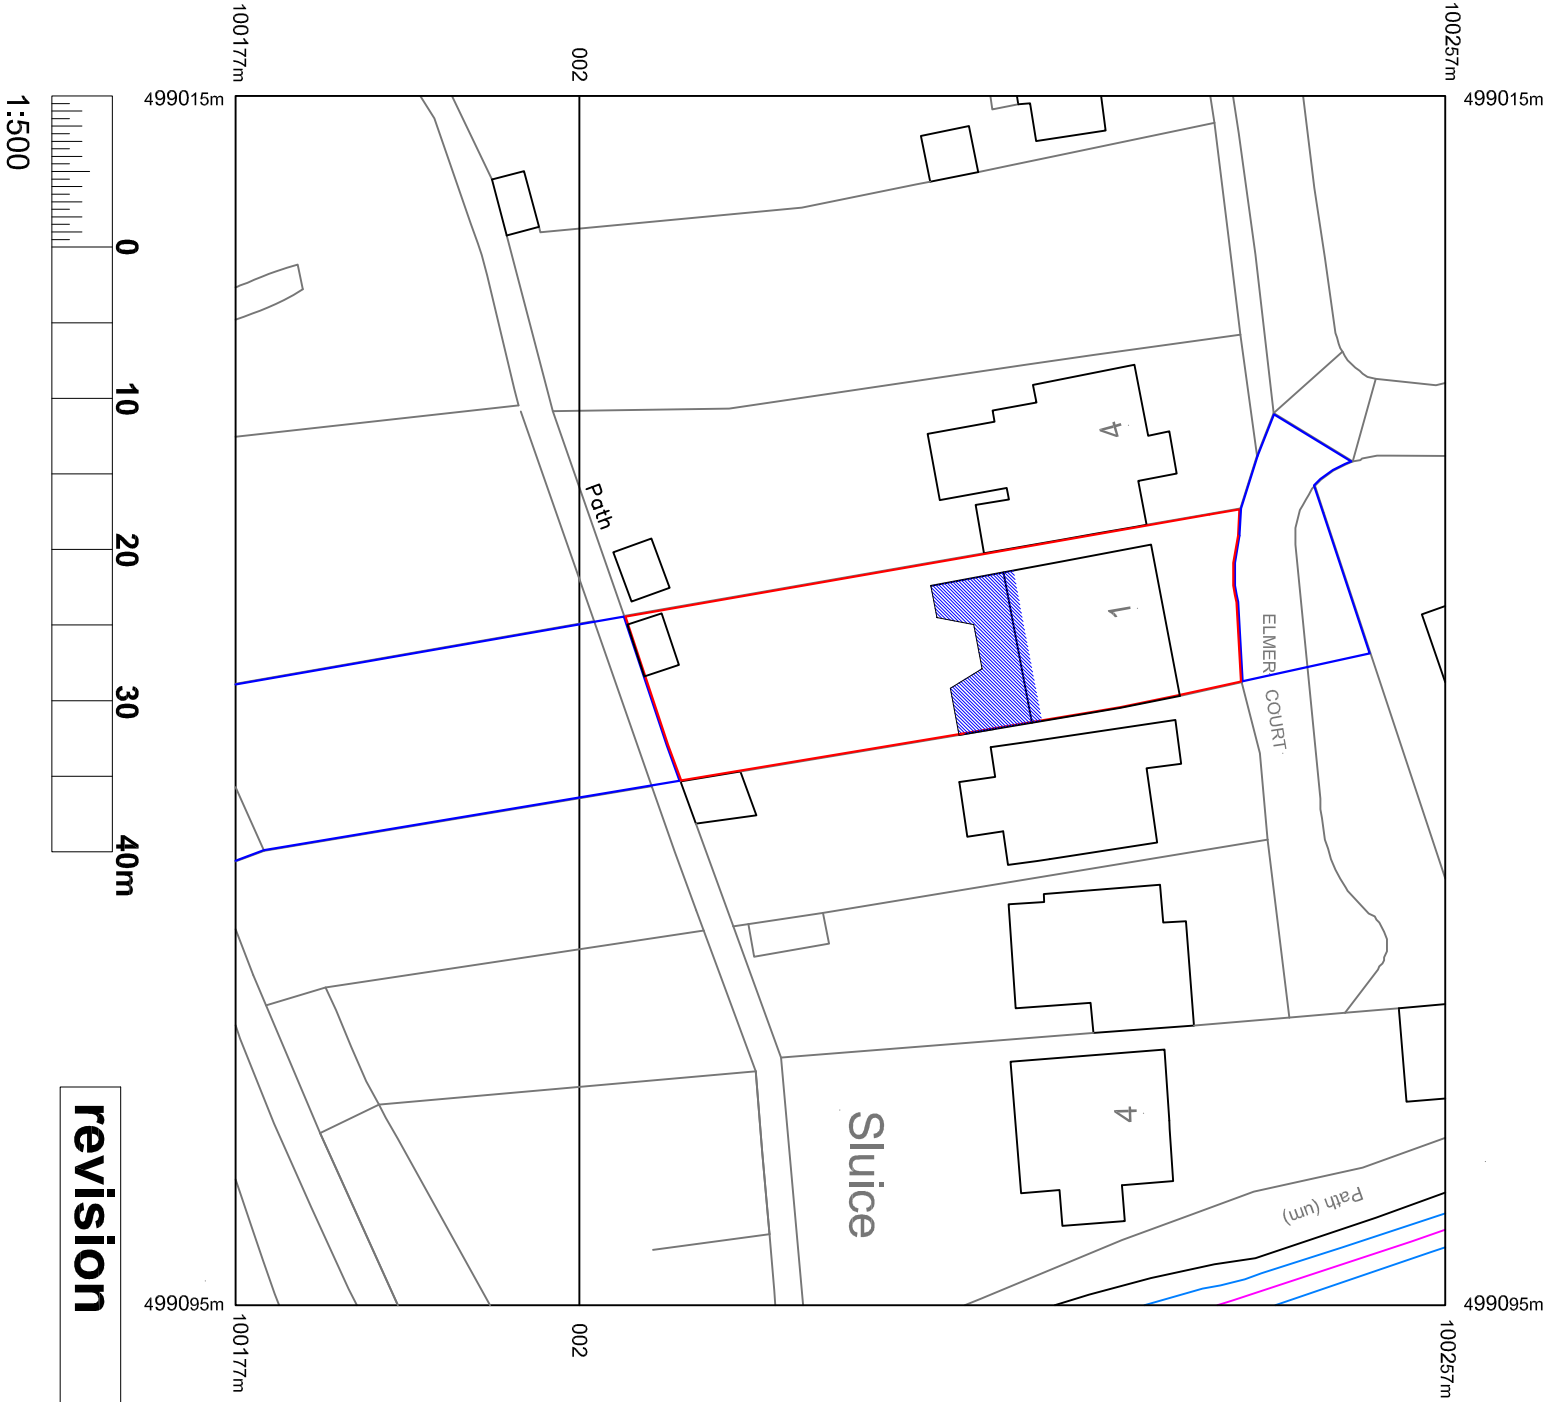


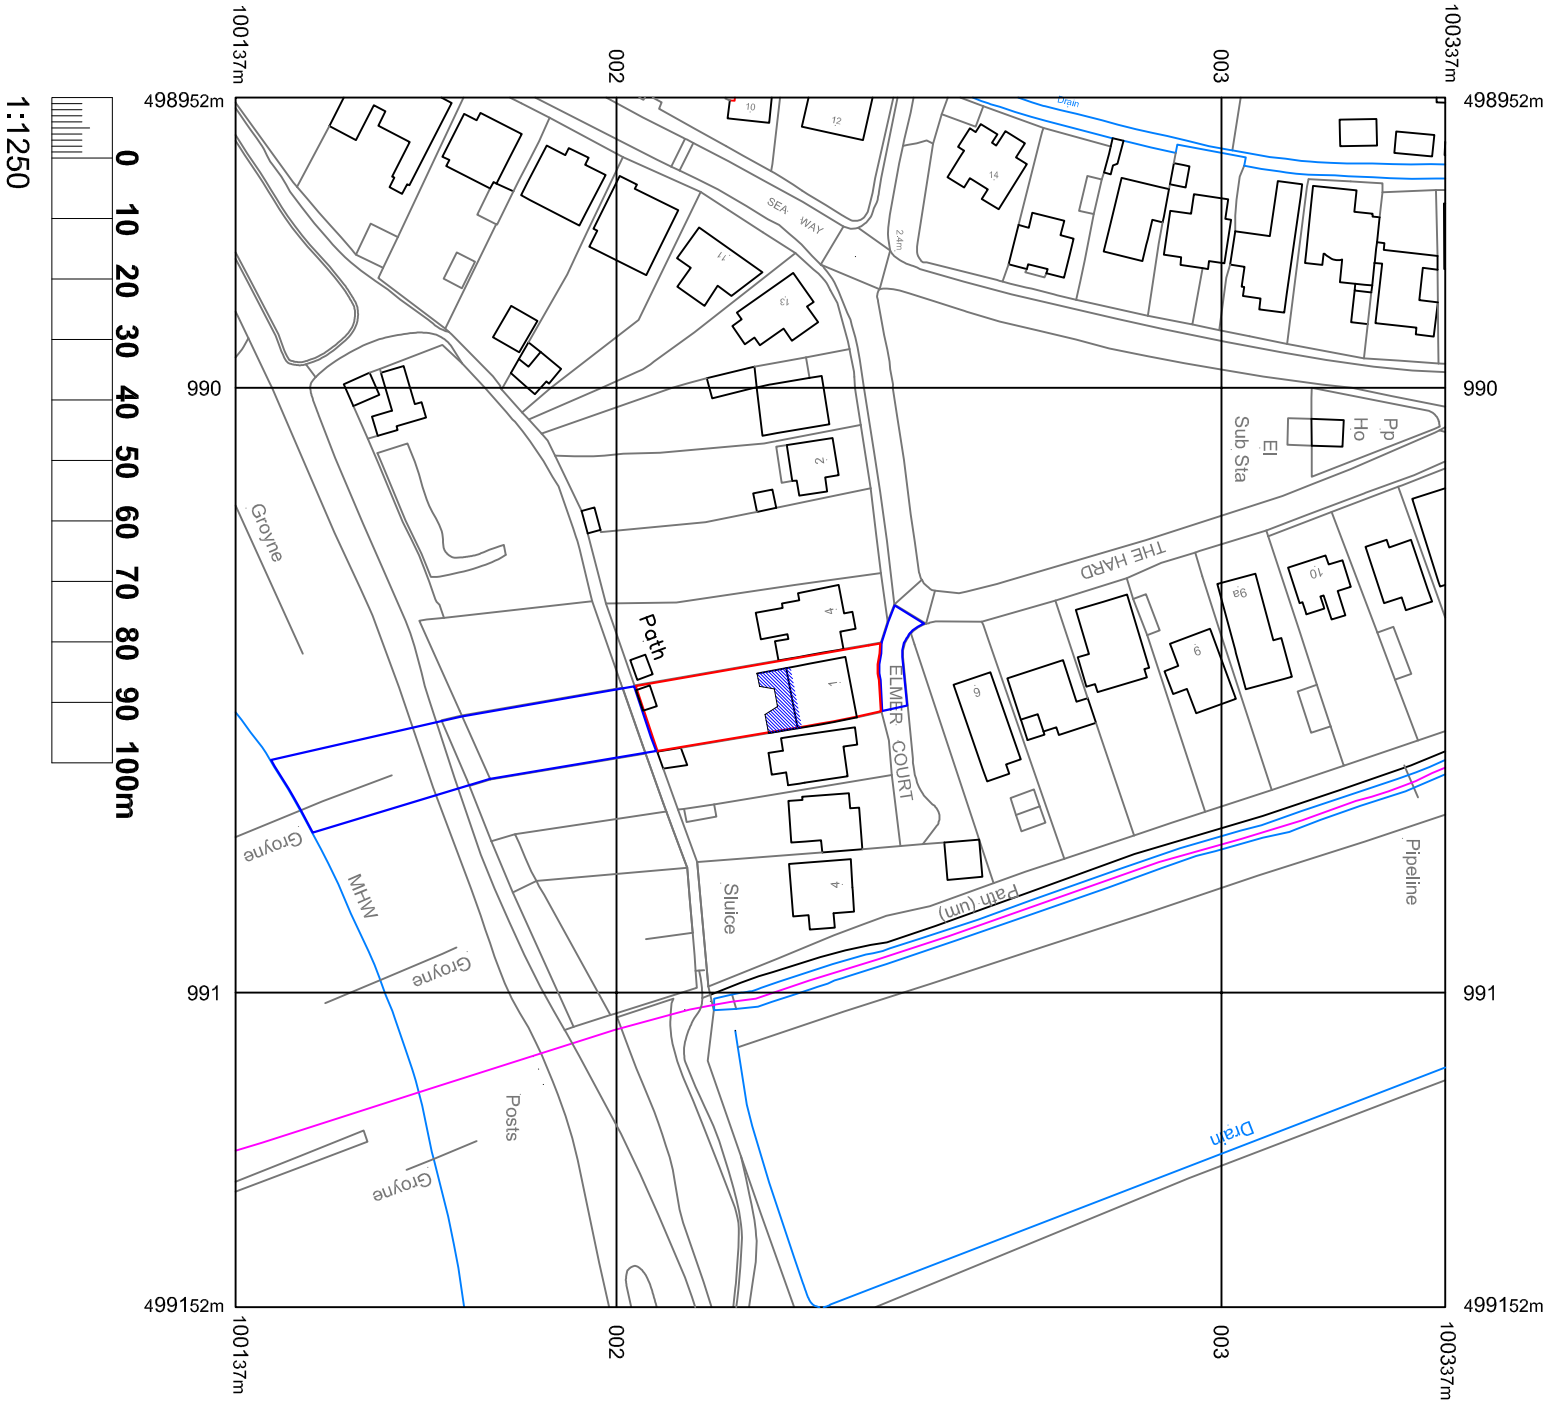

Ordnance Survey ®
OS Open Data ™
© Crown Copyright and database right 2025 OS Licence no. AC0000806982
Reproduction in whole or part is prohibited without the prior permission of
Ordnance Survey
Produced by Latitude Maps
Serial Number LAT-01252861

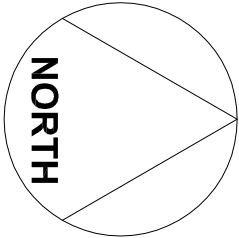

revision

neil caie architect	
creative design & planning	
ec: neil@caie.co.uk	lc: 01428 727002
3 Hewstott Grove, Liphook, Hampshire, GU50 7ST	

project:	
Mr & Mrs Baritsch	
1 Elmer Court, Bognor Regis	
title:	
Planning application	
Site and location plans	
dwg:	scale: 1:1250 & 1:500 at A3
	date: November 2025

BAR/101