

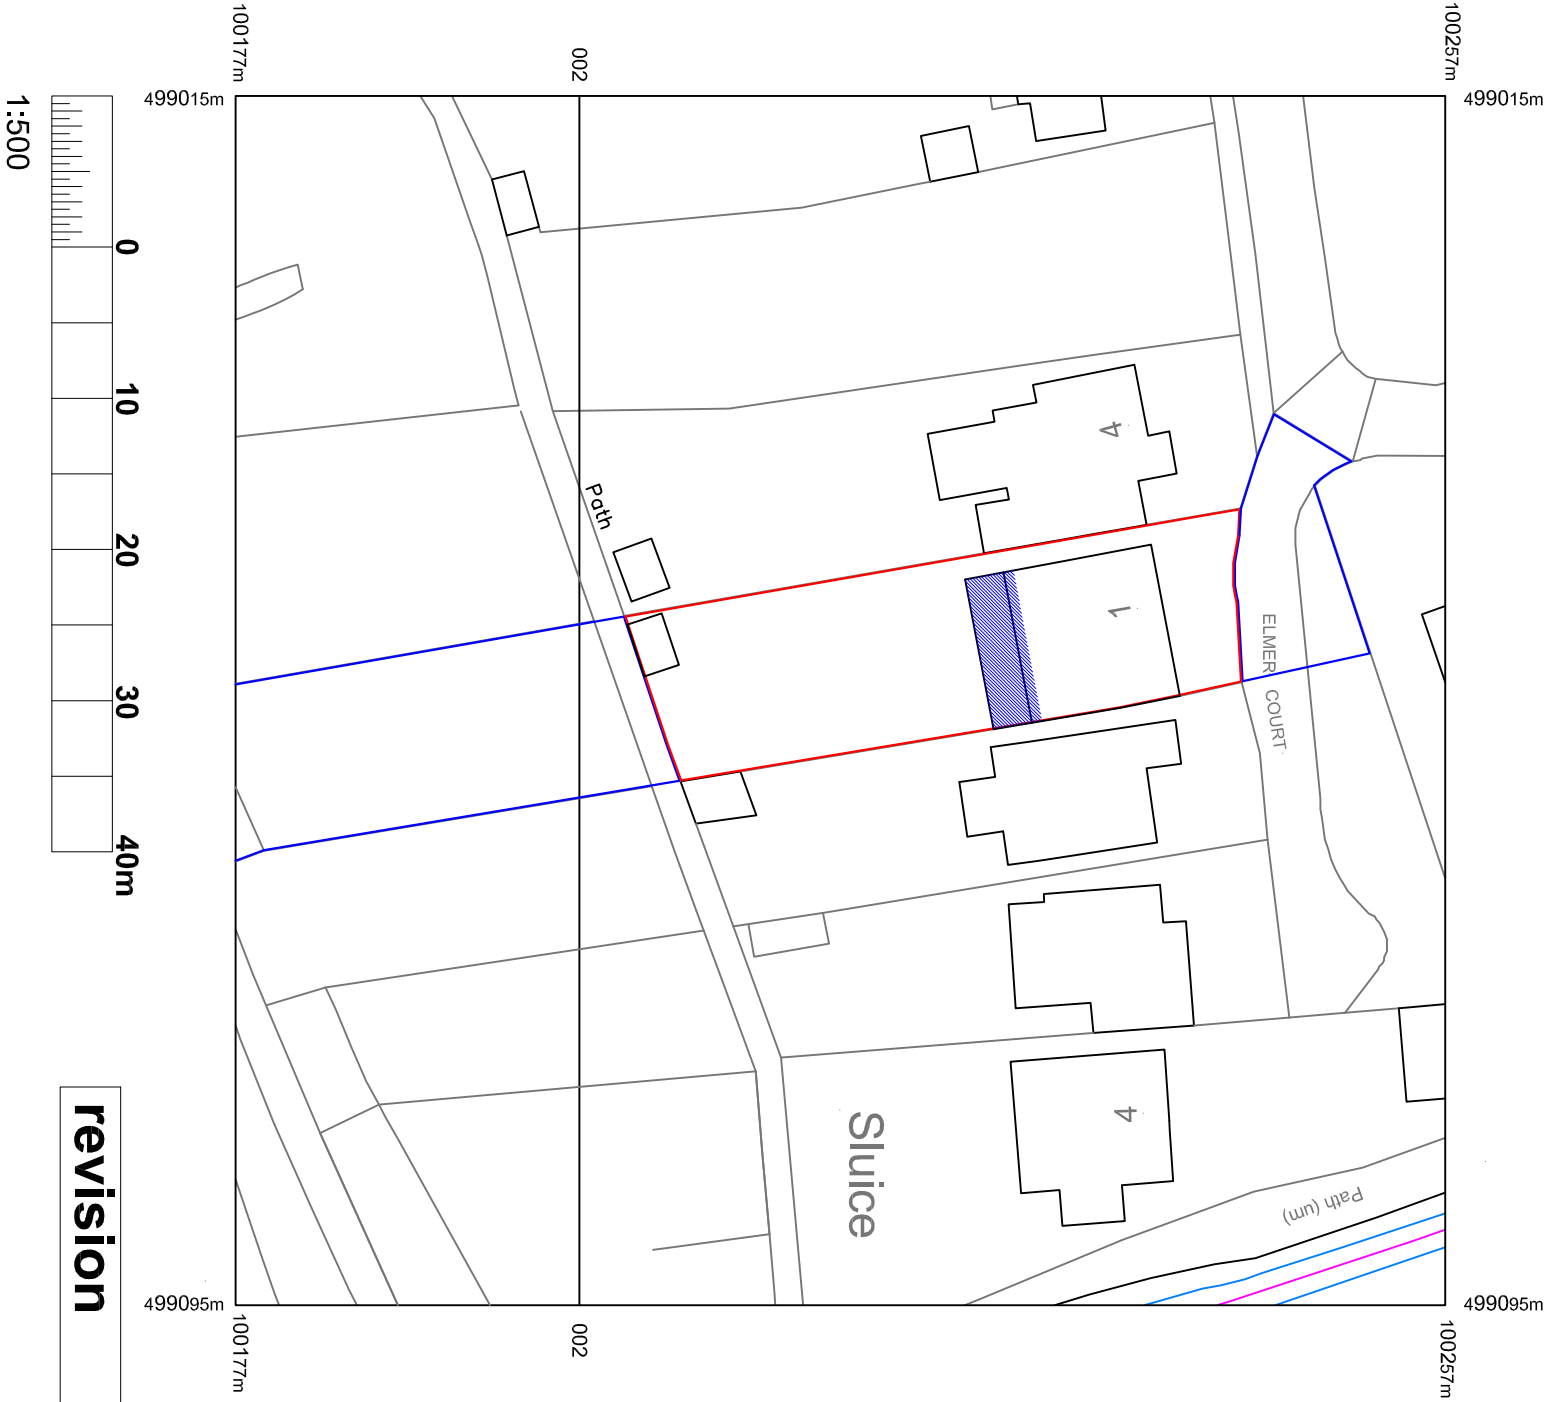


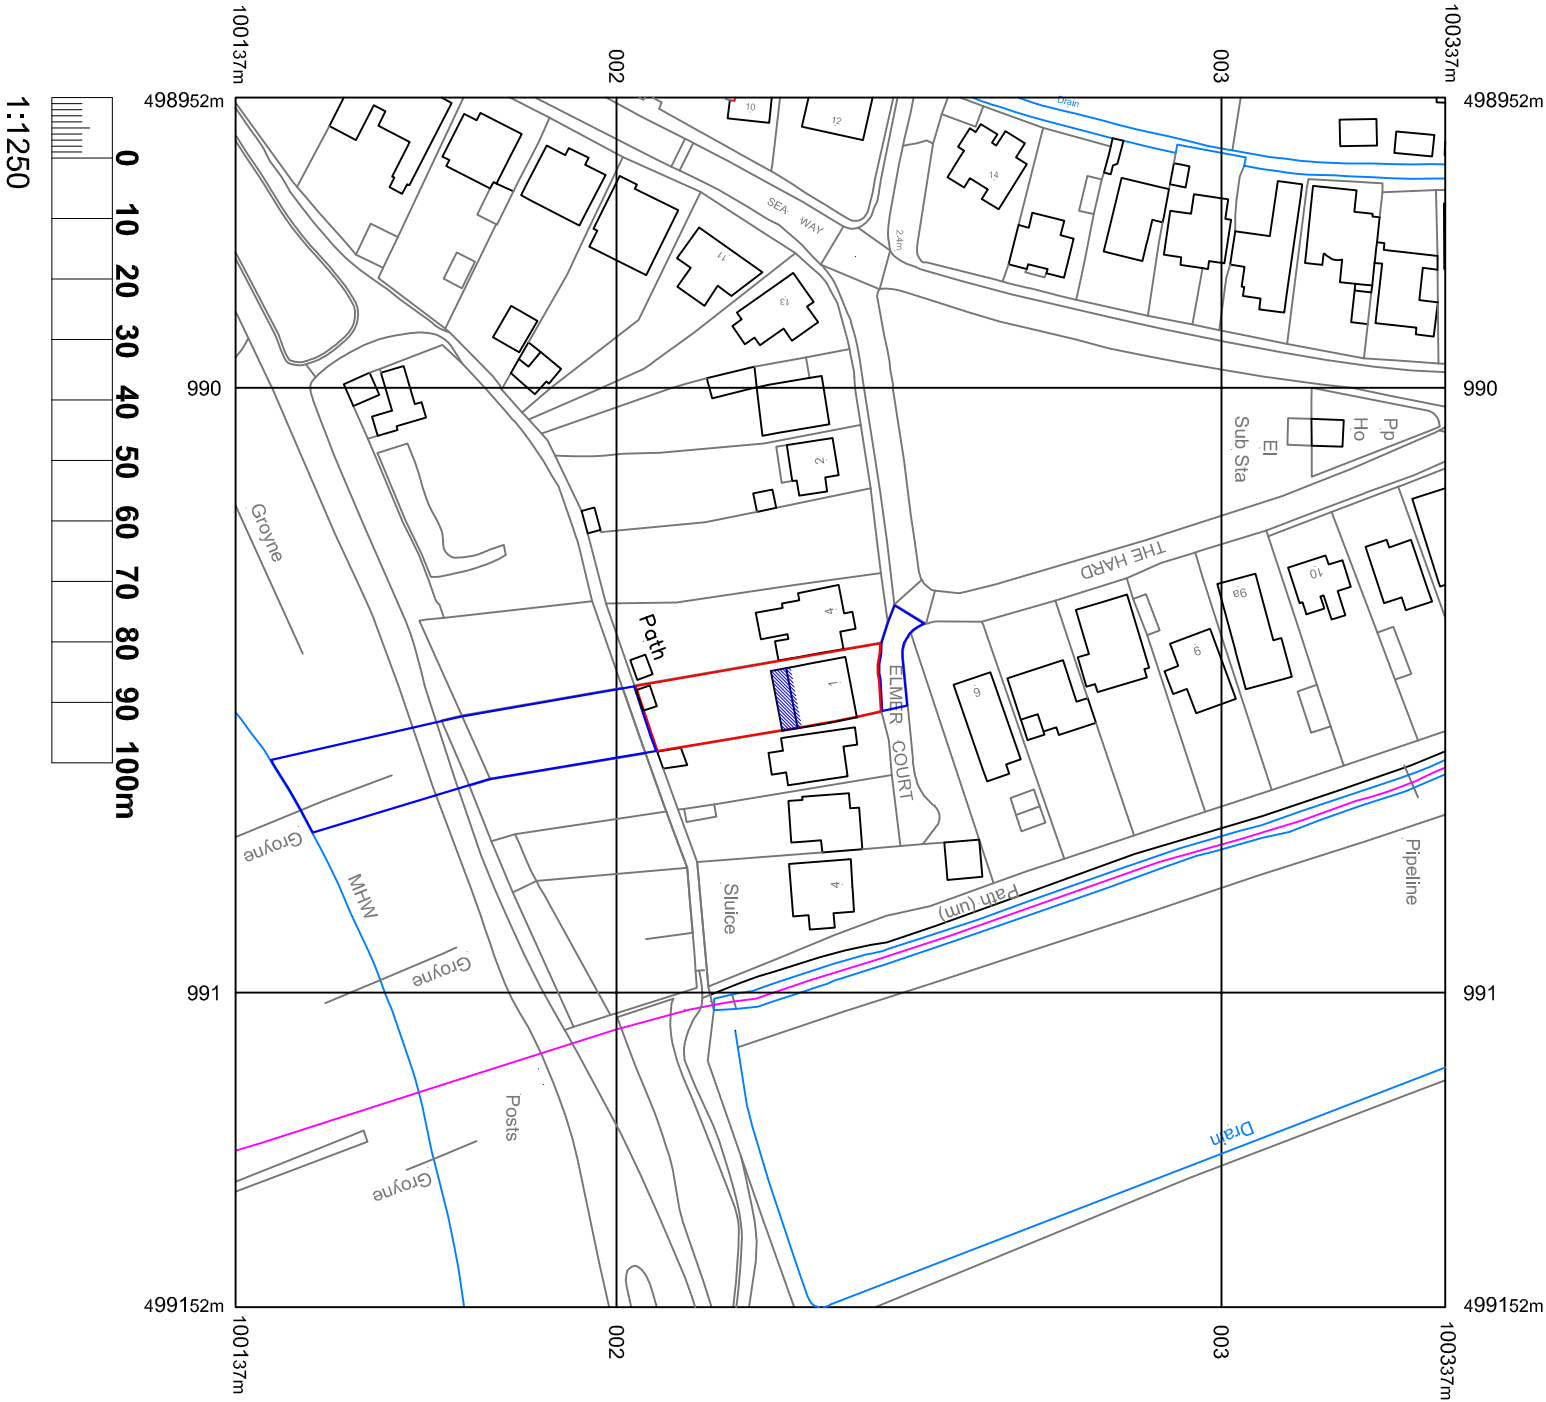

Ordnance Survey®
OS Open Data™
© Crown Copyright and database right 2025 OS Licence no. AC0000806982
Reproduction in whole or part is prohibited without the prior permission of
Ordnance Survey
Produced by Latitude Maps
Serial Number LAT-01252861

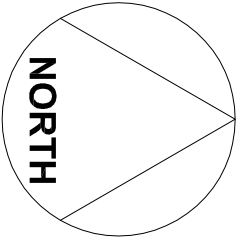

revision

neil caie architect

creative design & planning

ec: neil@caie.co.uk

l: 01428 727002

3 Hewstott Grove, Liphook, Hampshire, GU30 7ST

project: Mr & Mrs Baritsch

1 Elmer Court, Bognor Regis

title: Planning application

Site and location plans

dwg: scale: 1:1250 & 1:500 at A3

date: November 2025

BAR/101