

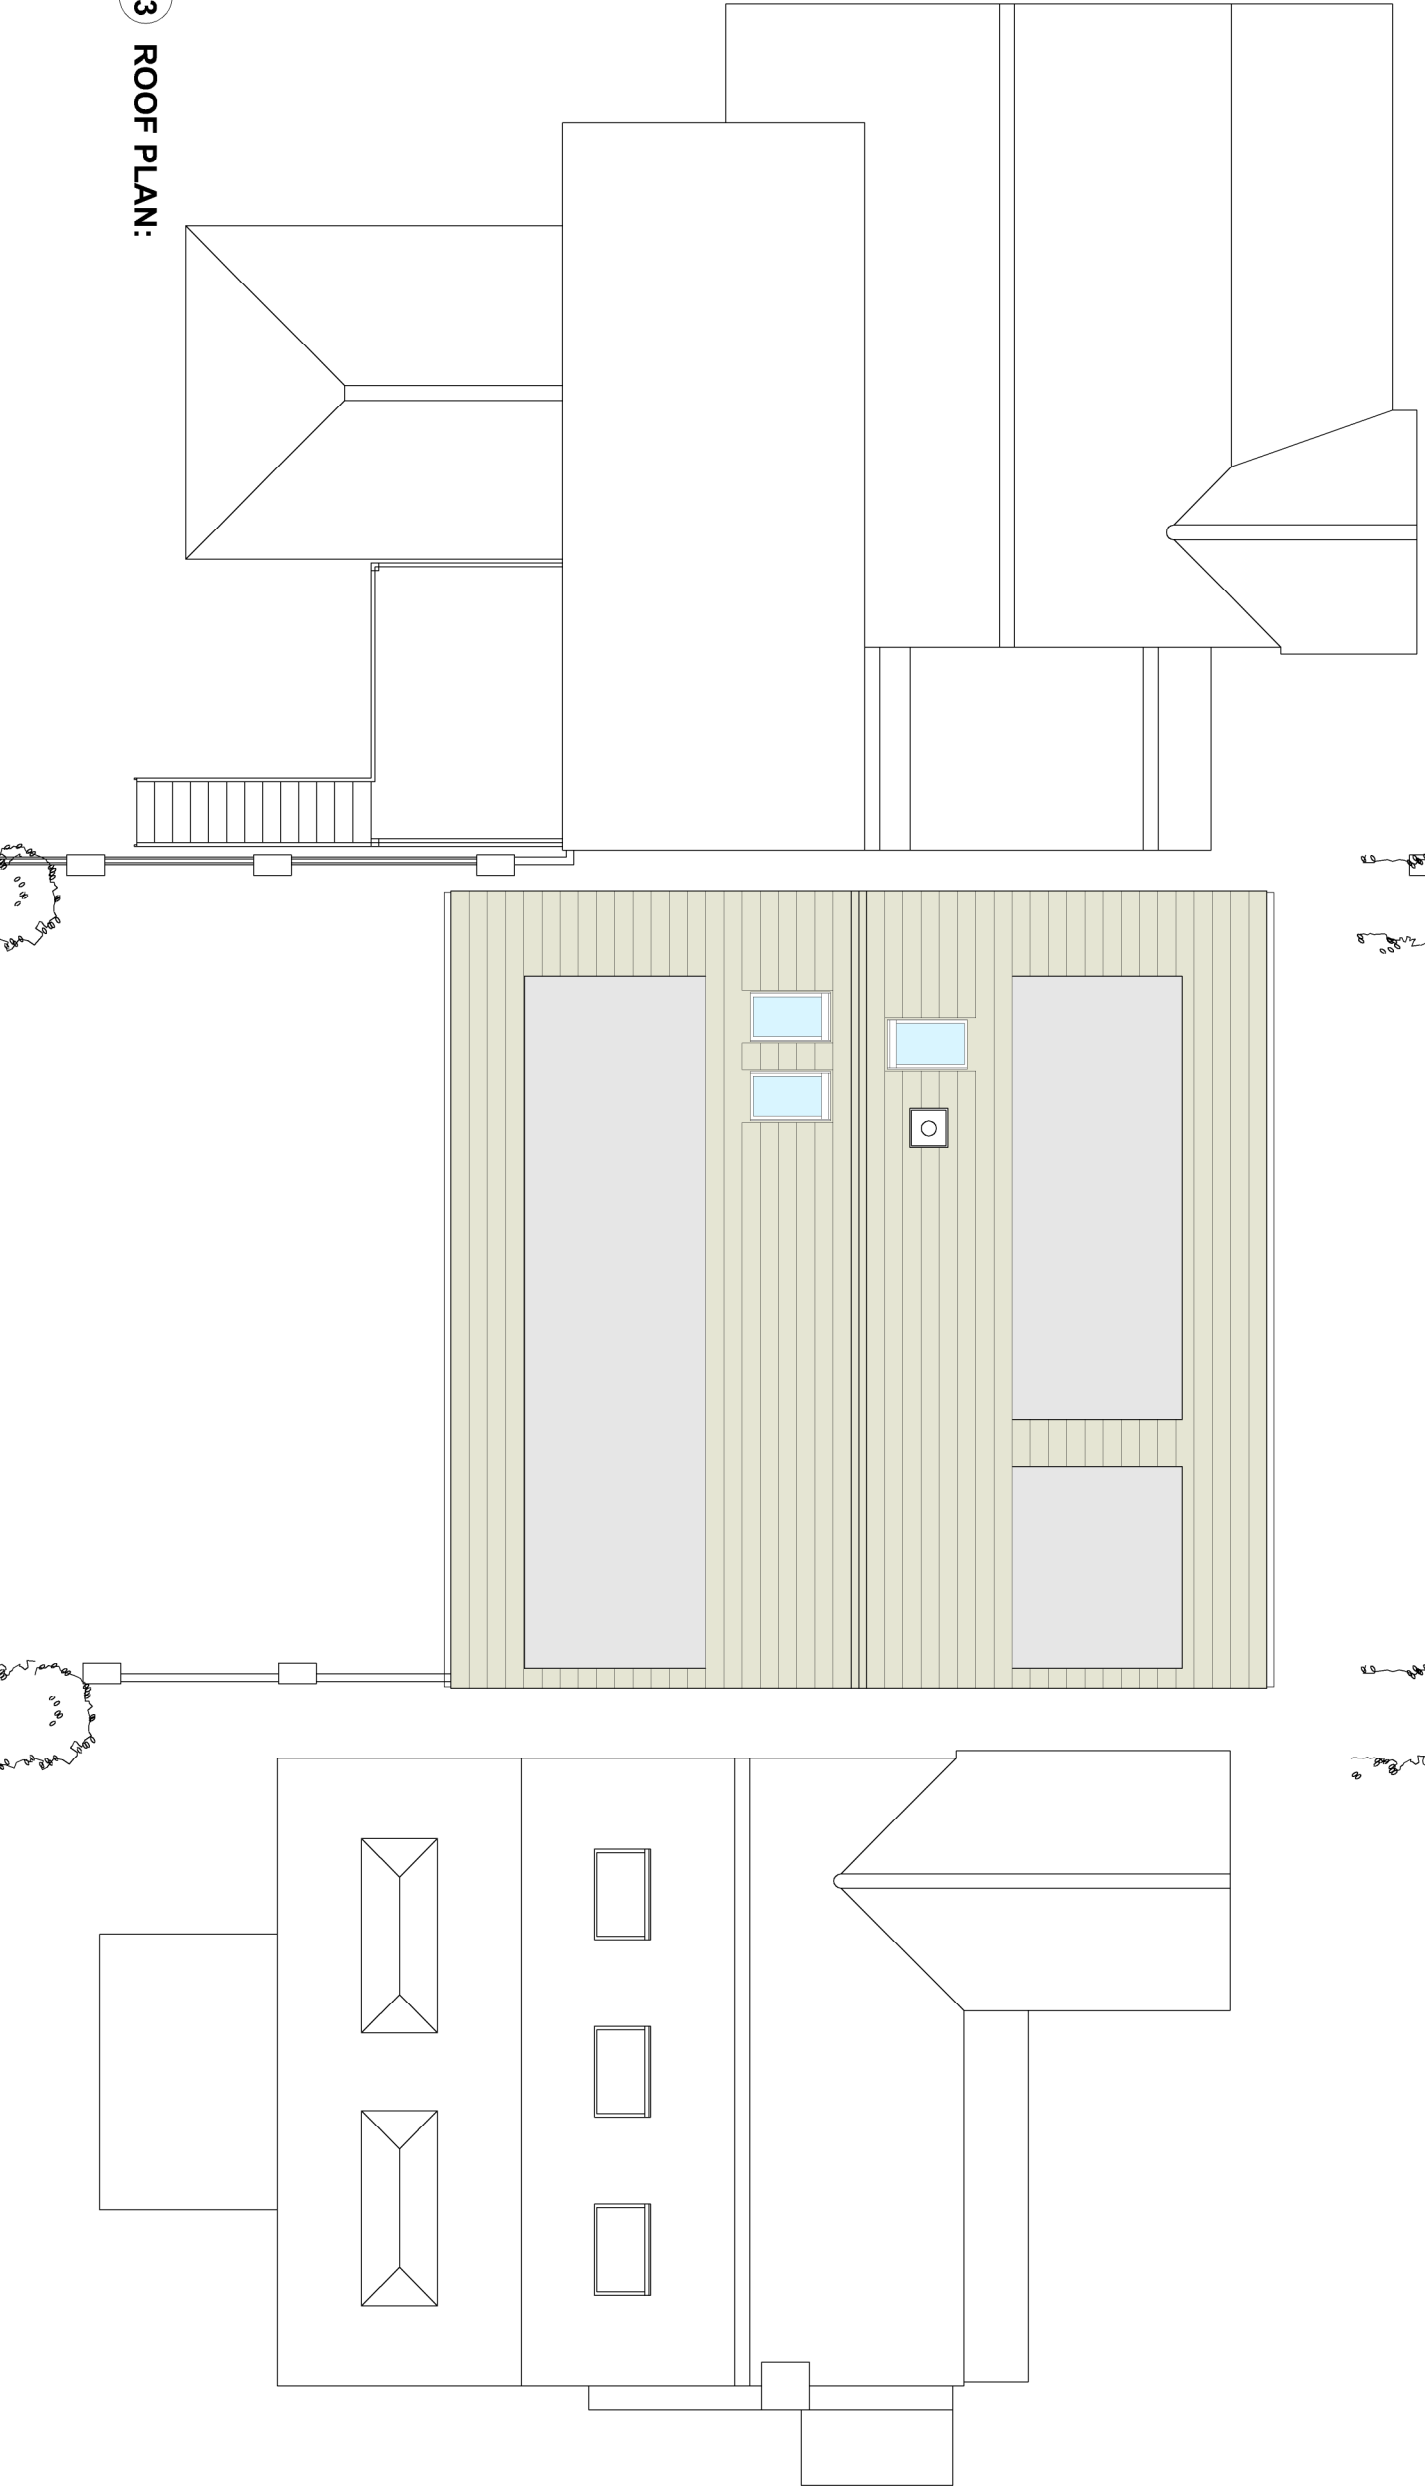
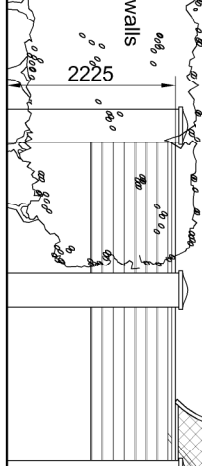
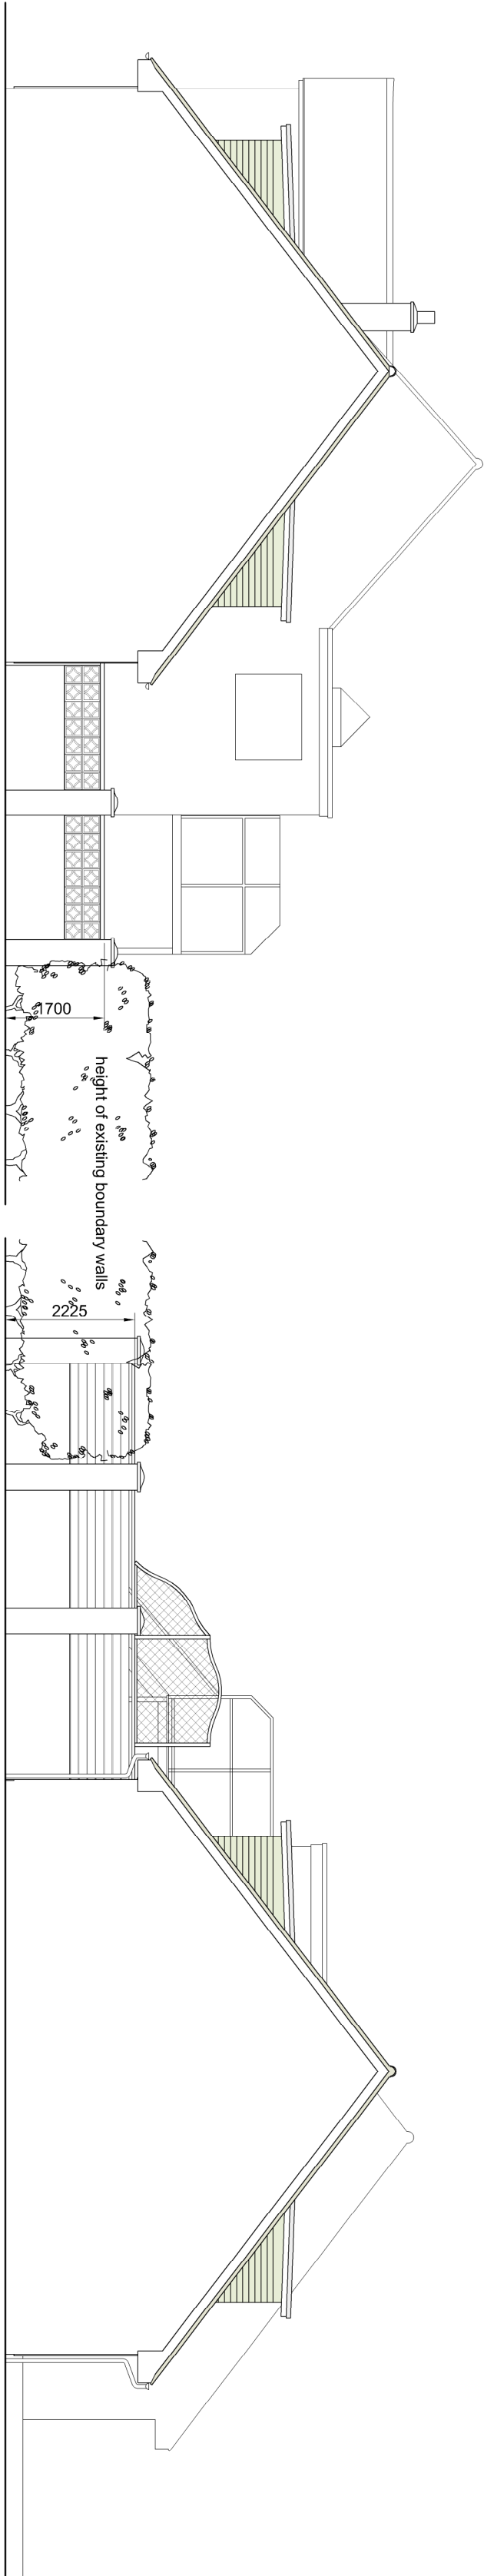
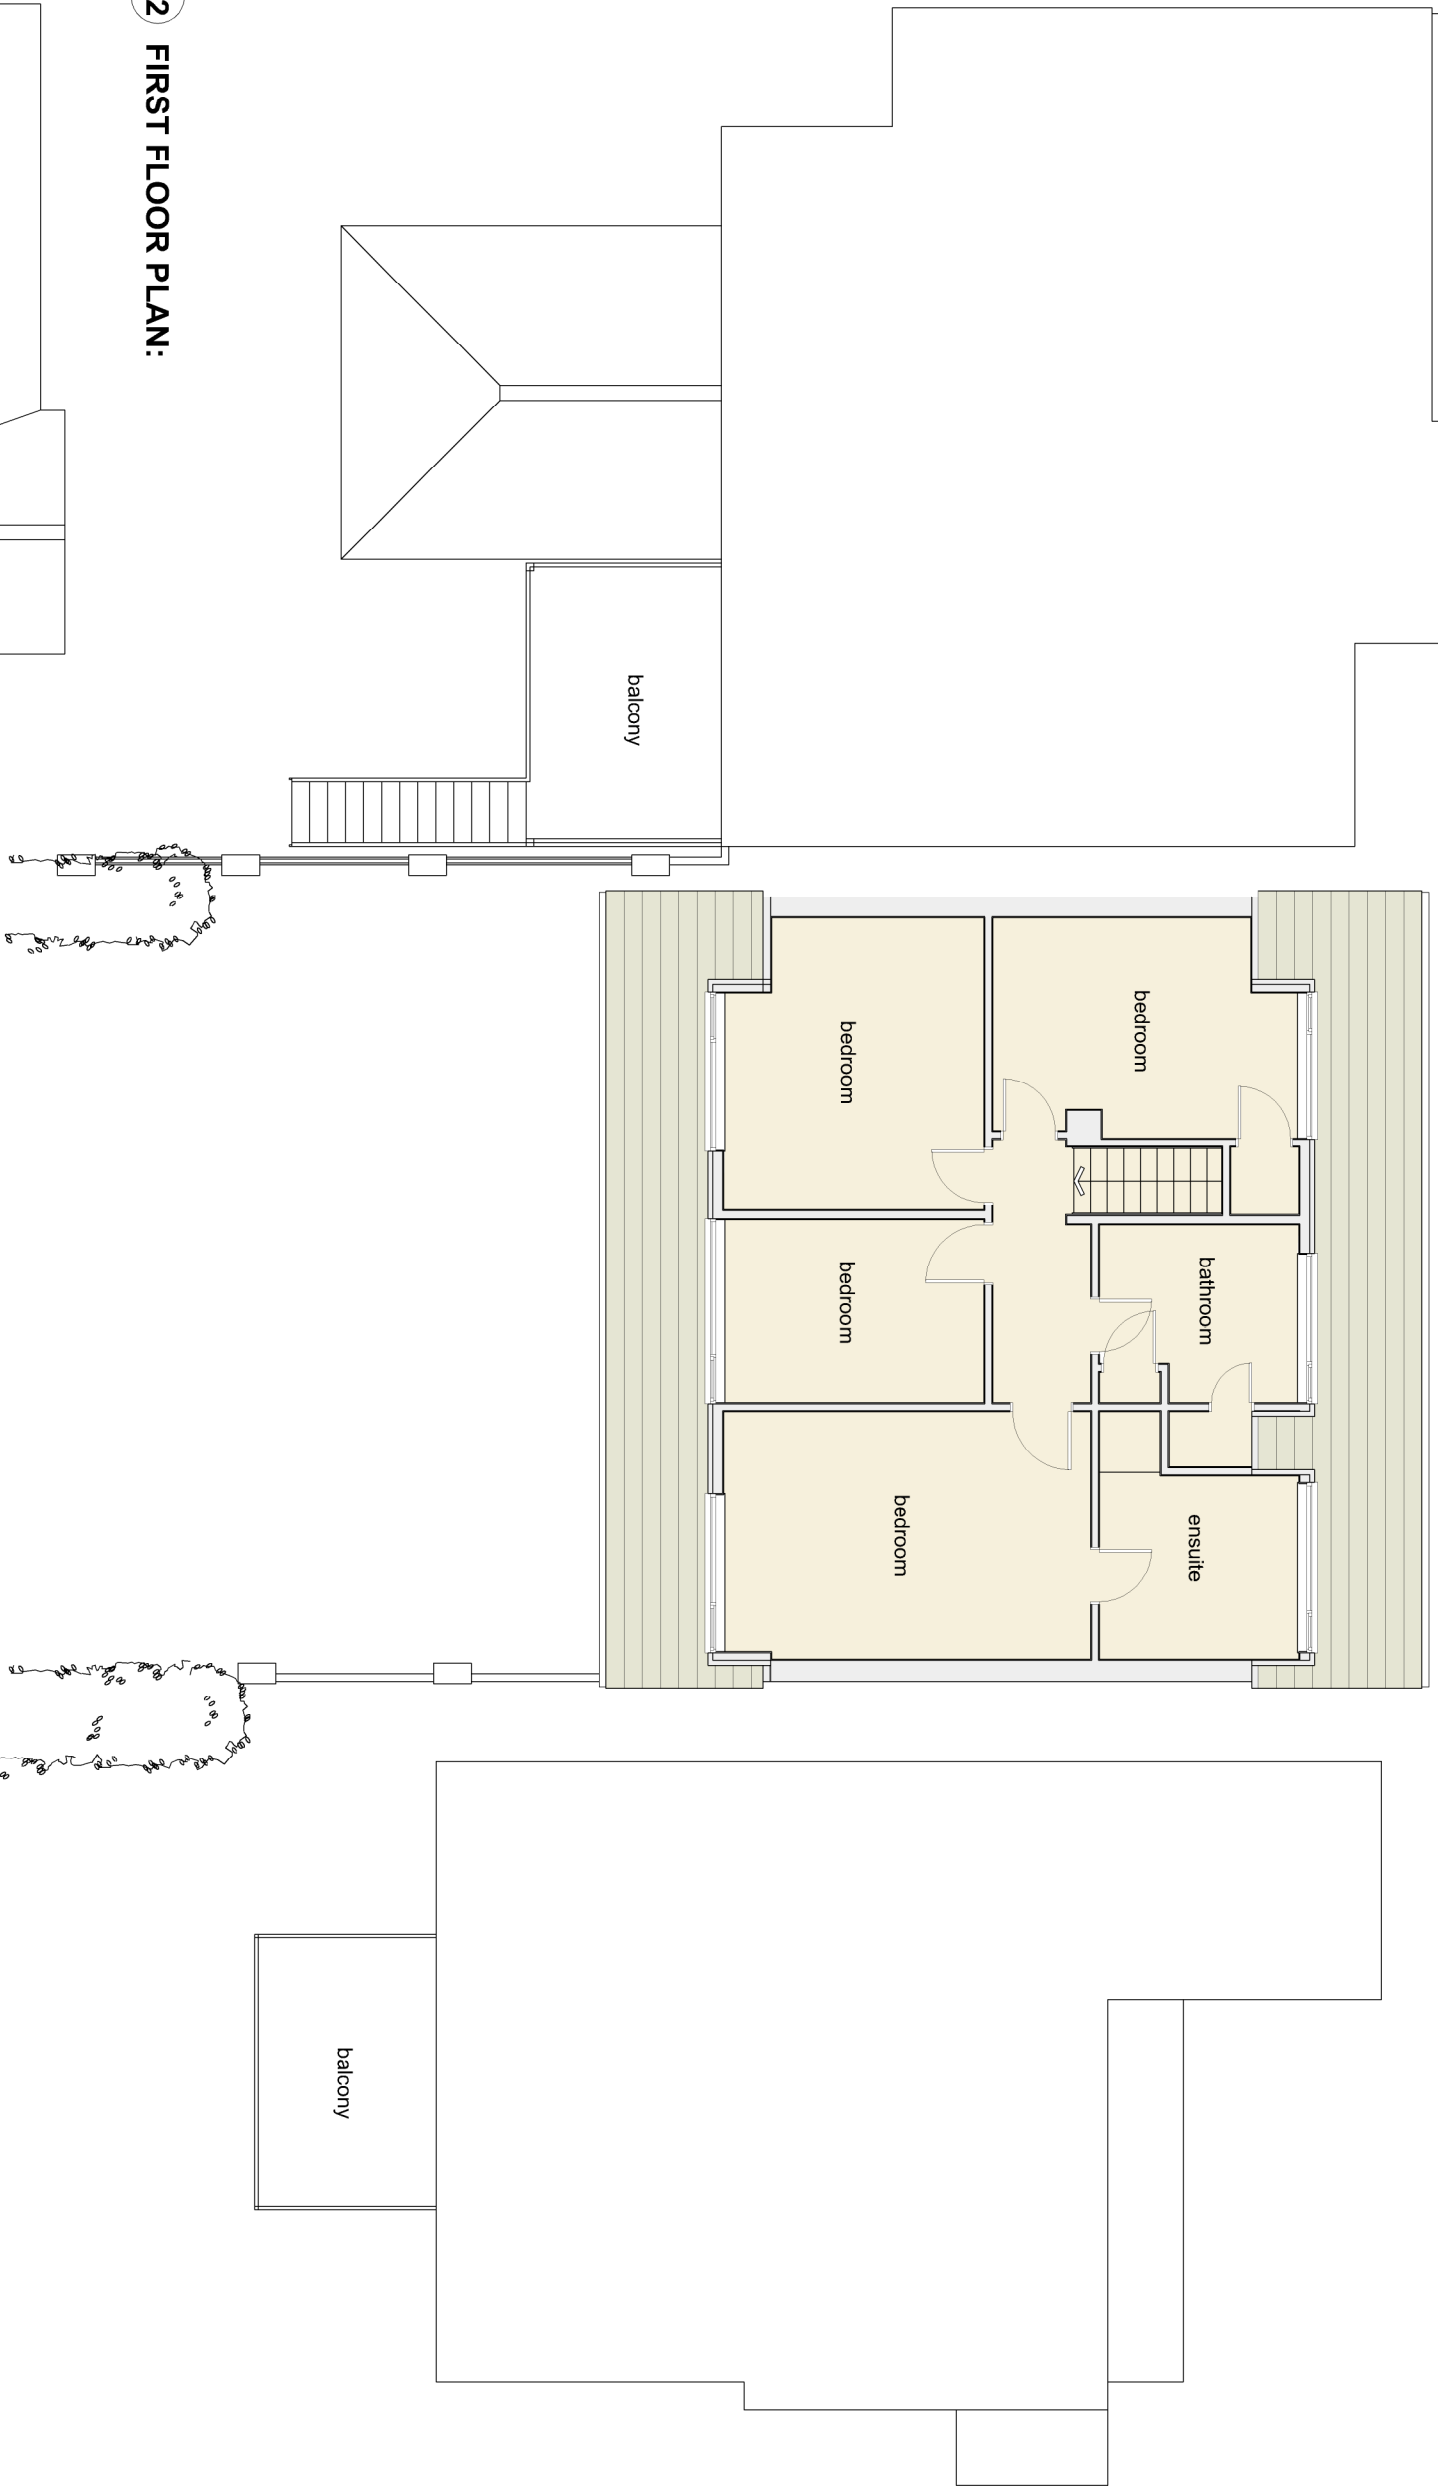
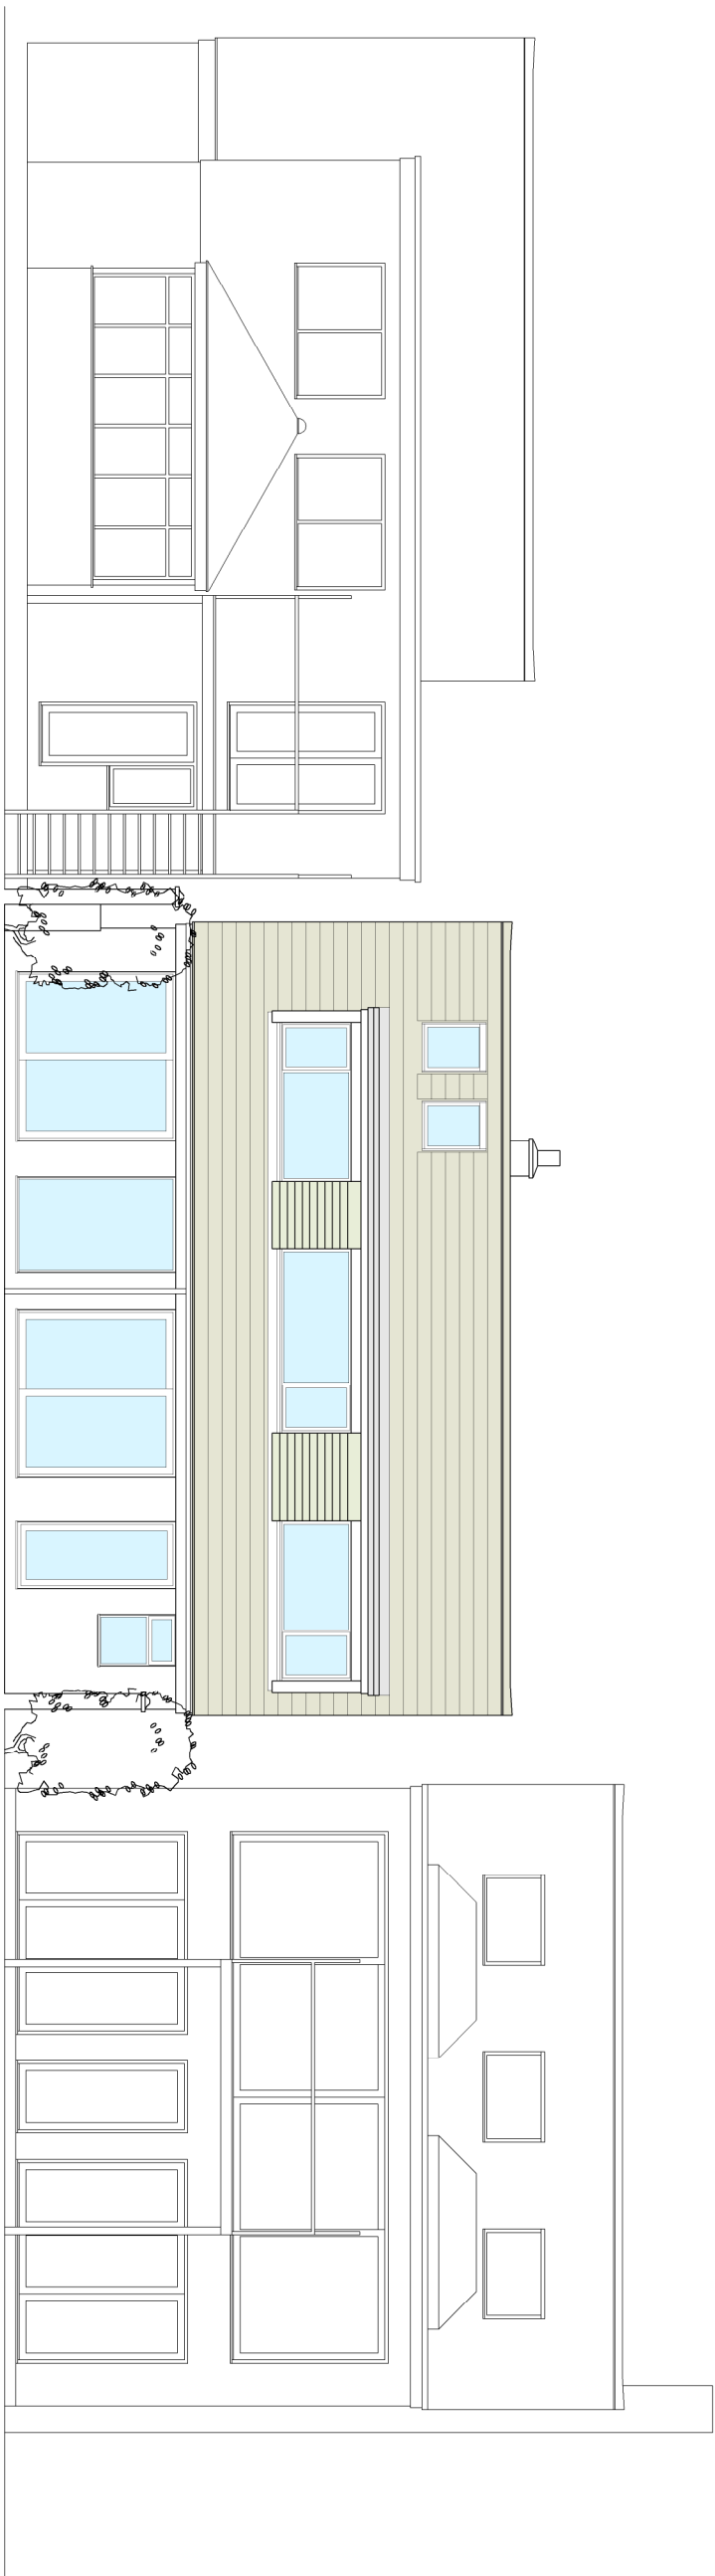
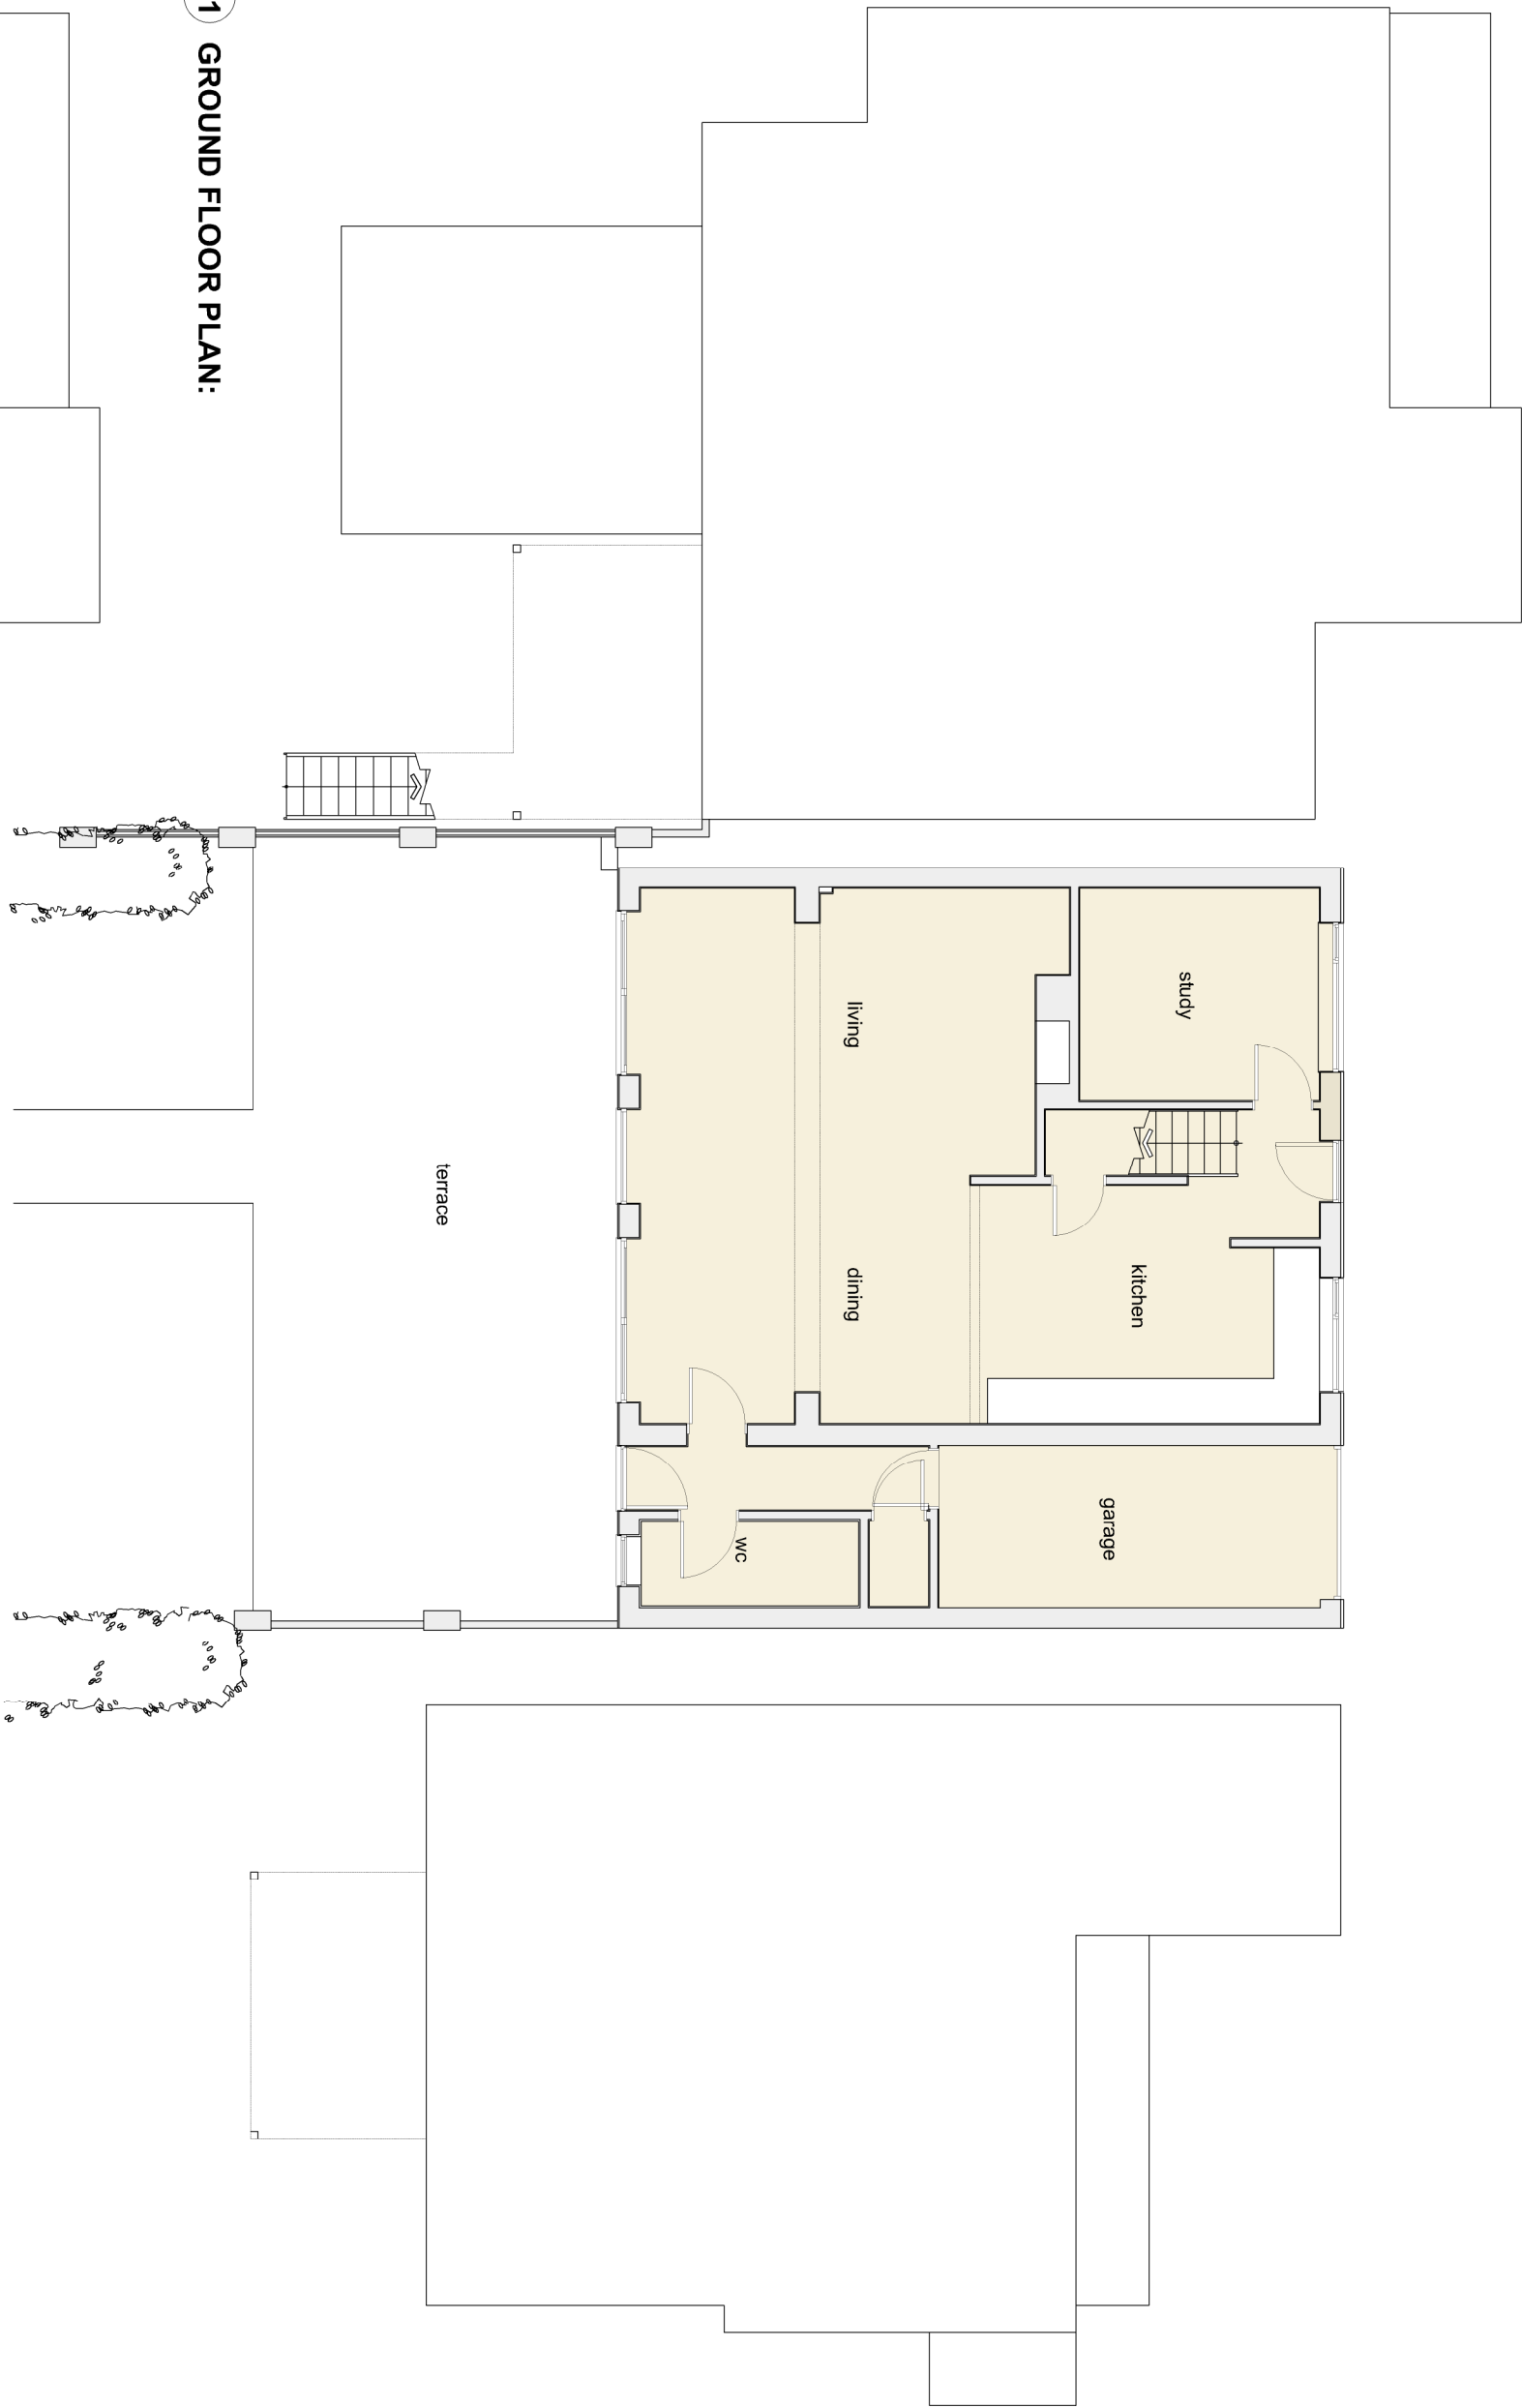


notes

1. No alteration must be made from the details shown on the drawings without prior permission of the architect. Any alterations must be made in consultation with the architect and be shown on the drawings. The architect is not responsible for any alterations made without his/her prior written consent.
2. No dimensions to be scaled from the drawings. For planning or building regulation purposes.
3. This drawing is to be approved from existing immediately adjacent buildings and the height of the building must be checked to be in accordance with the existing buildings.
4. The architect must check the building construction on the ground to be constructed of the walls.

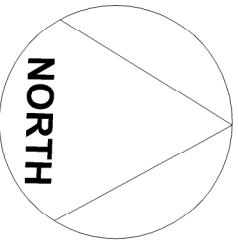

revision

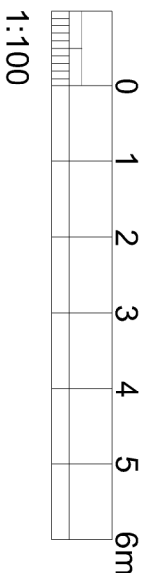

neil cale architect

creative design & planning

3, Theobald Grove, Letchworth, Hertfordshire, SG9 7JF

T: 0457 841 000

F: 01462 775522

E: info@neilcale.co.uk

W: www.neilcale.co.uk

BAR/102