




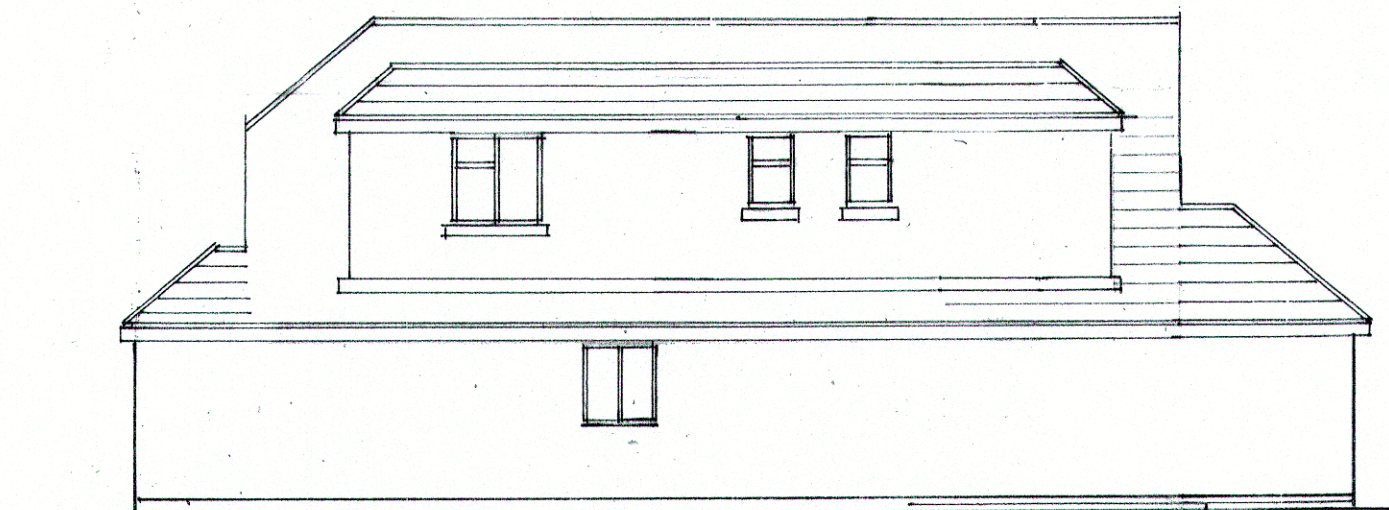

north

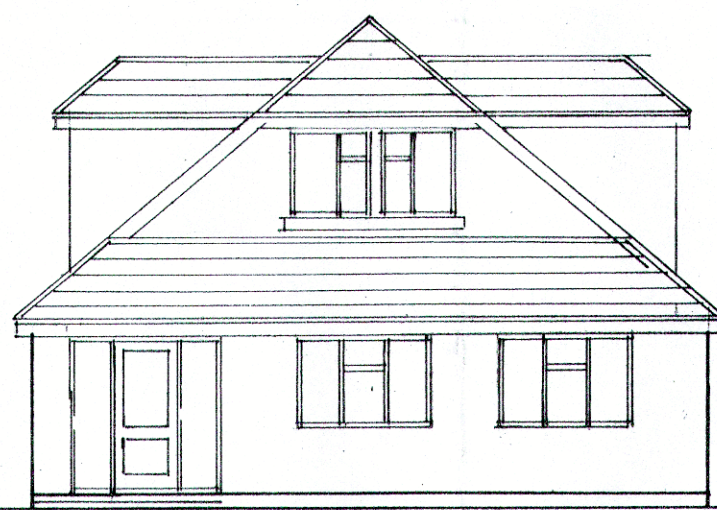


east
1 : 100

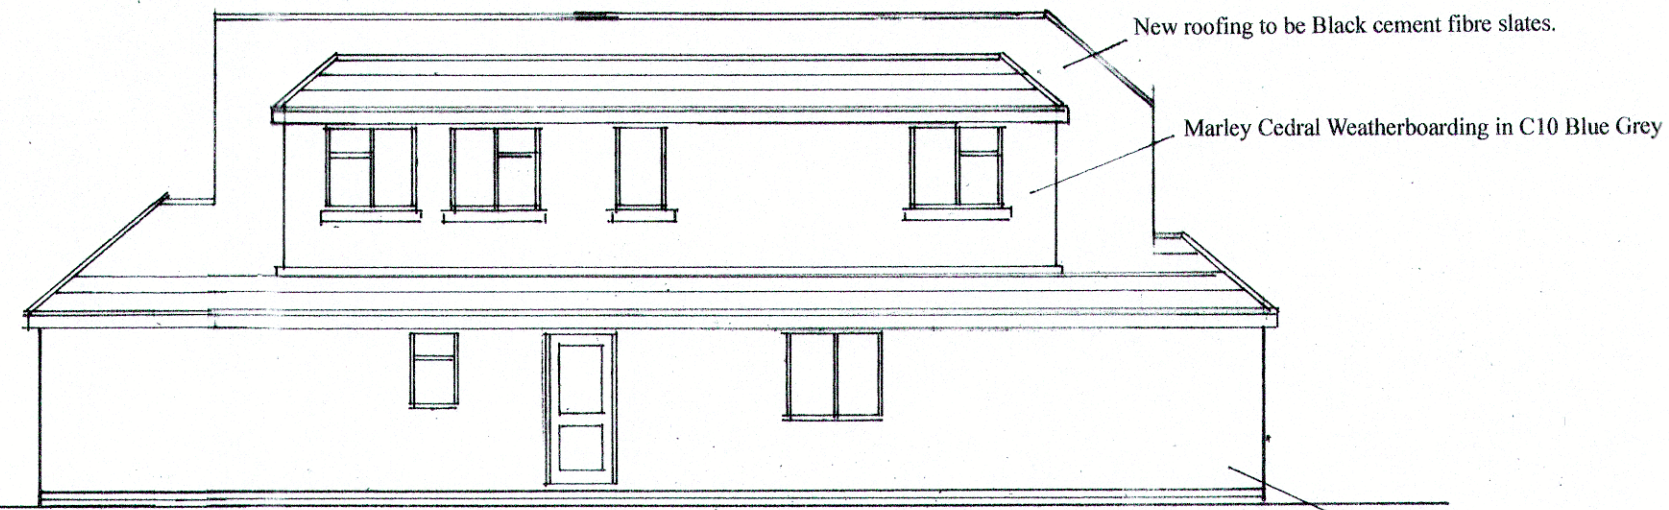


south


Render and colour wash walls to match existing.

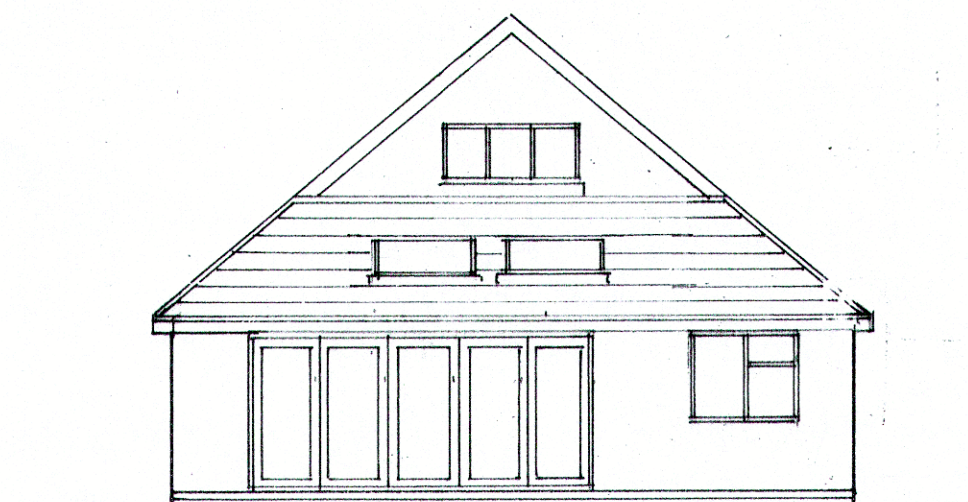

west

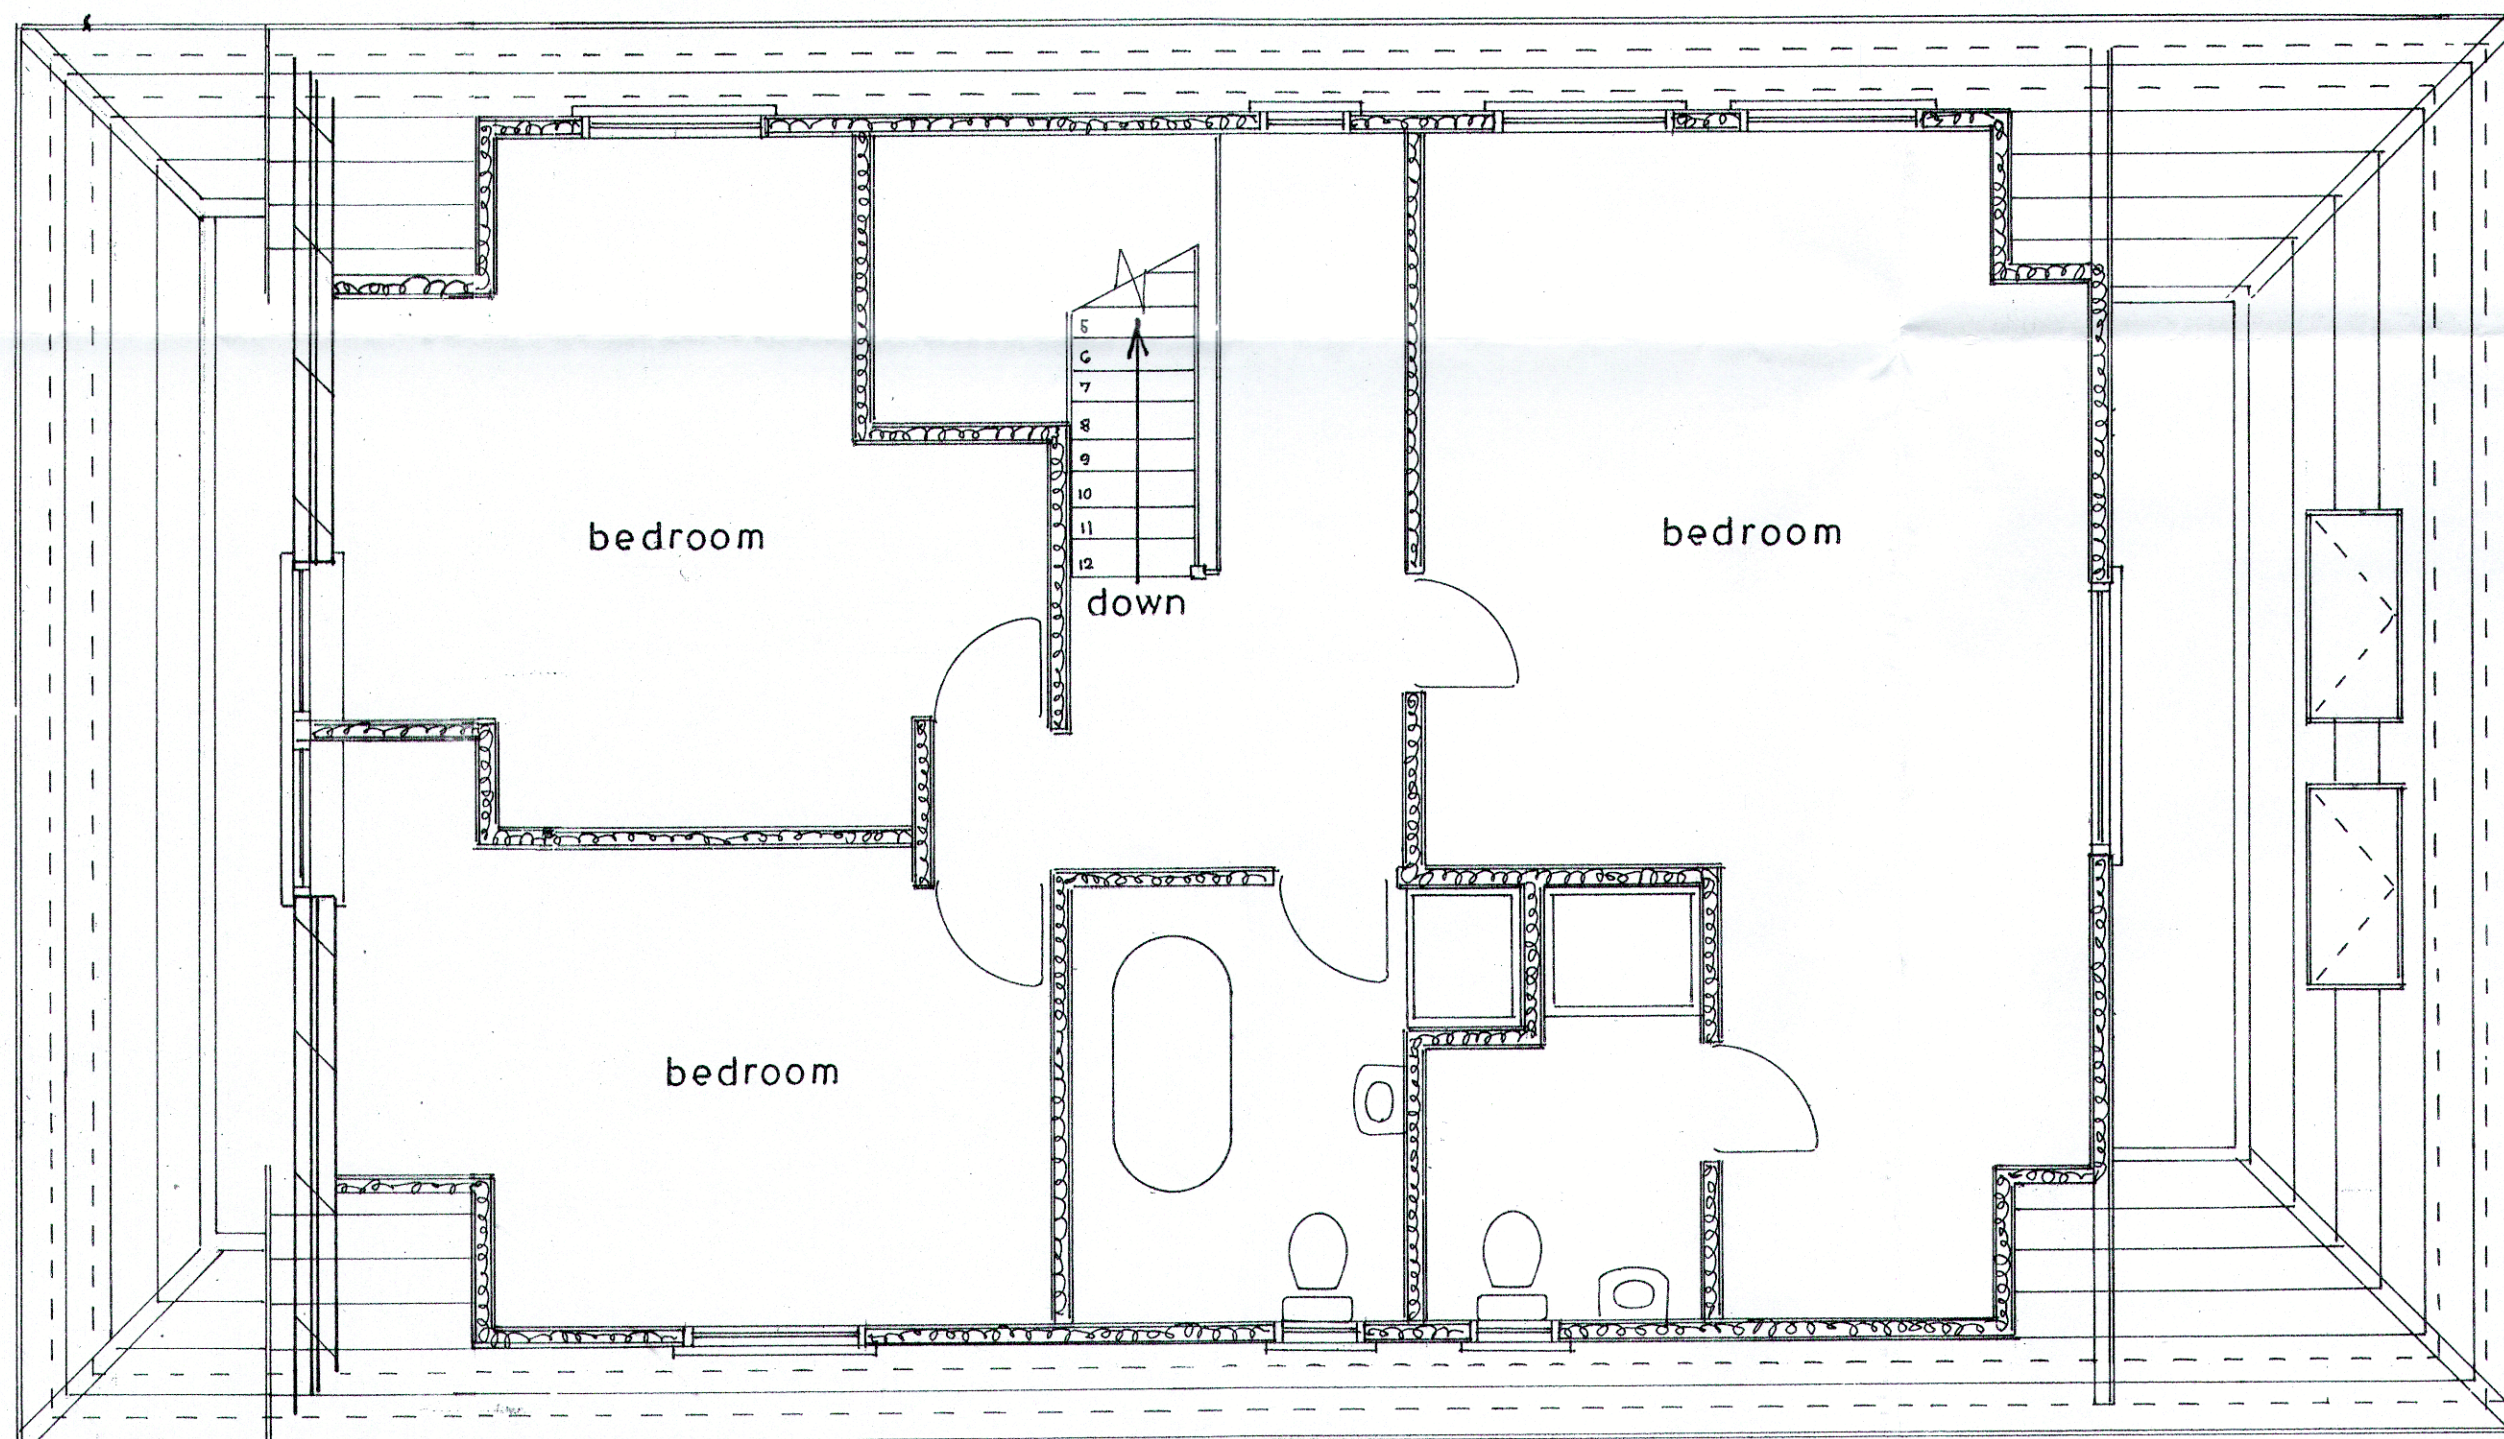

1st f floor plan
1 : 50

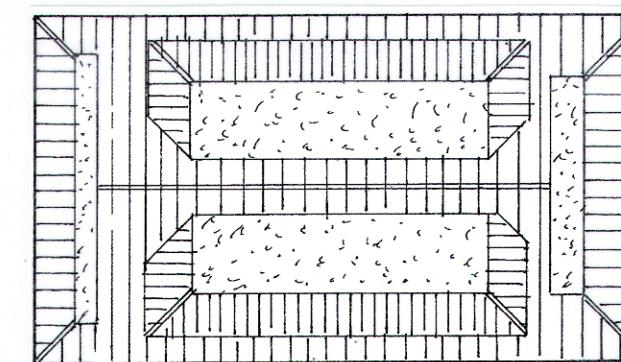

proposed roof plan
1 : 200

Proposed

PROPOSED TWO STOREY CHALET EXTENSION AT 4, ARUNDEL WAY, ELMER
FOR MR. & MRS. S. ELKINGTON.

sheet 2 of 3

Bryan Butcher
Rainbow Cottage
Nyetimber Lane
Bognor Regis PO21 3JX
01243 266871
07973 233442
bryan.butcher@btinternet.com
www.bryanbutcher.com