




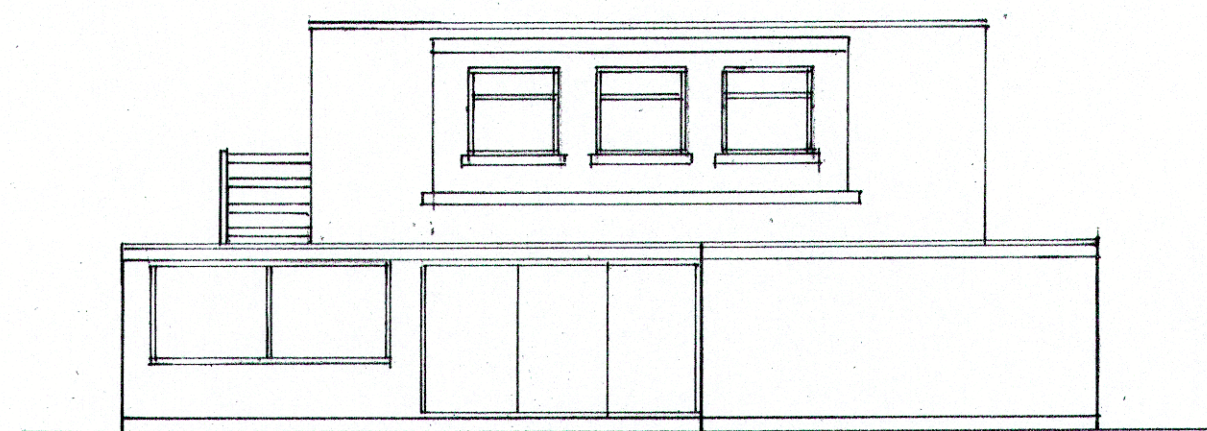


south

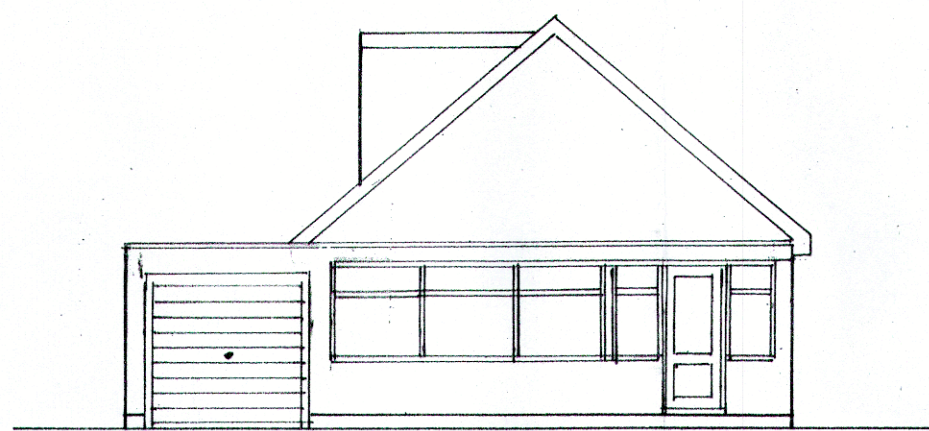


east
1 : 100

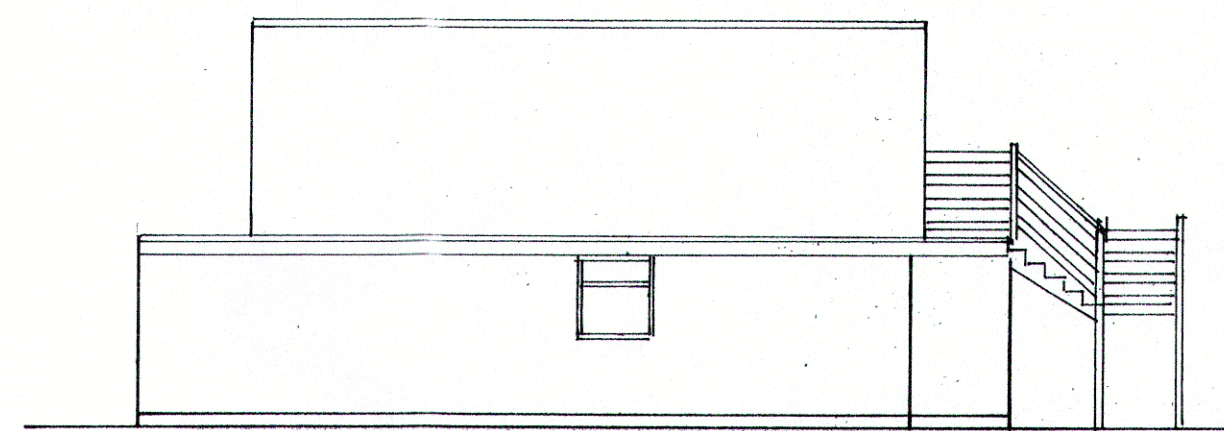


north

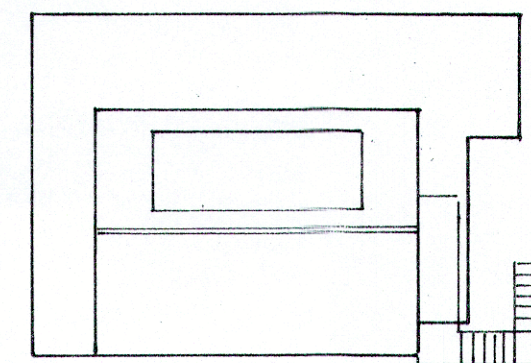

roof plan
1 : 200

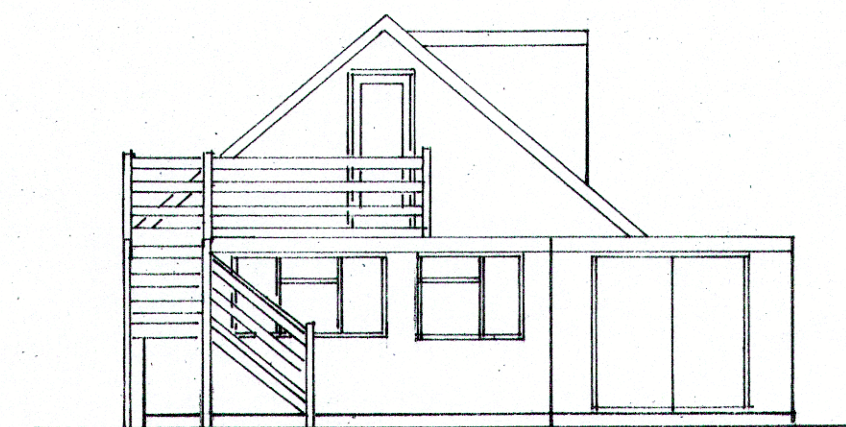


west

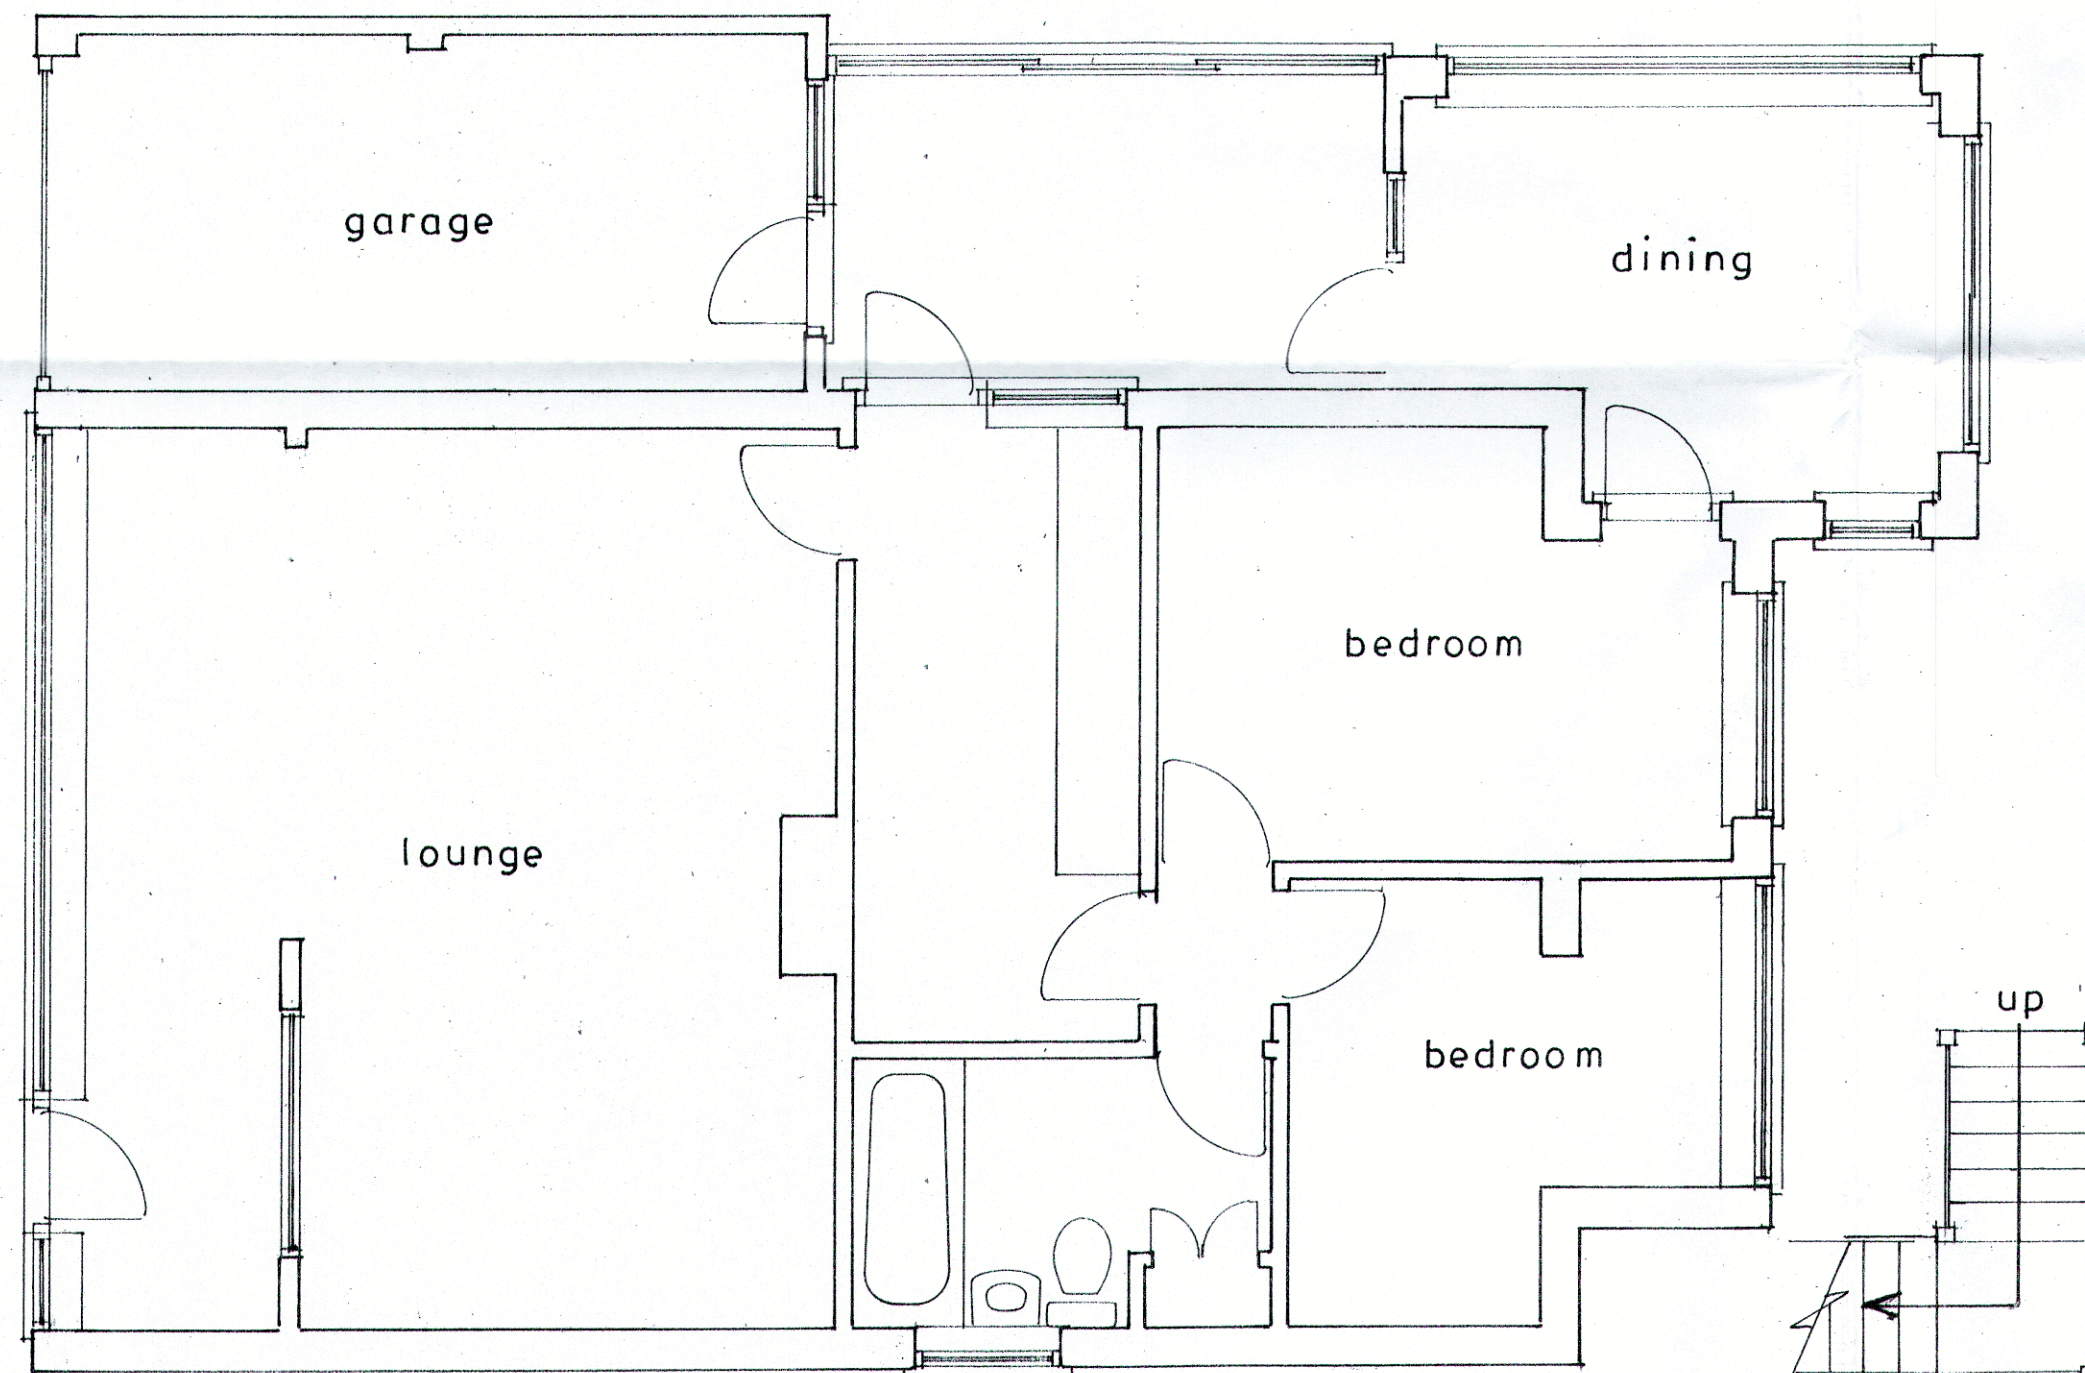

Ground floor plan
1 : 50

Existing

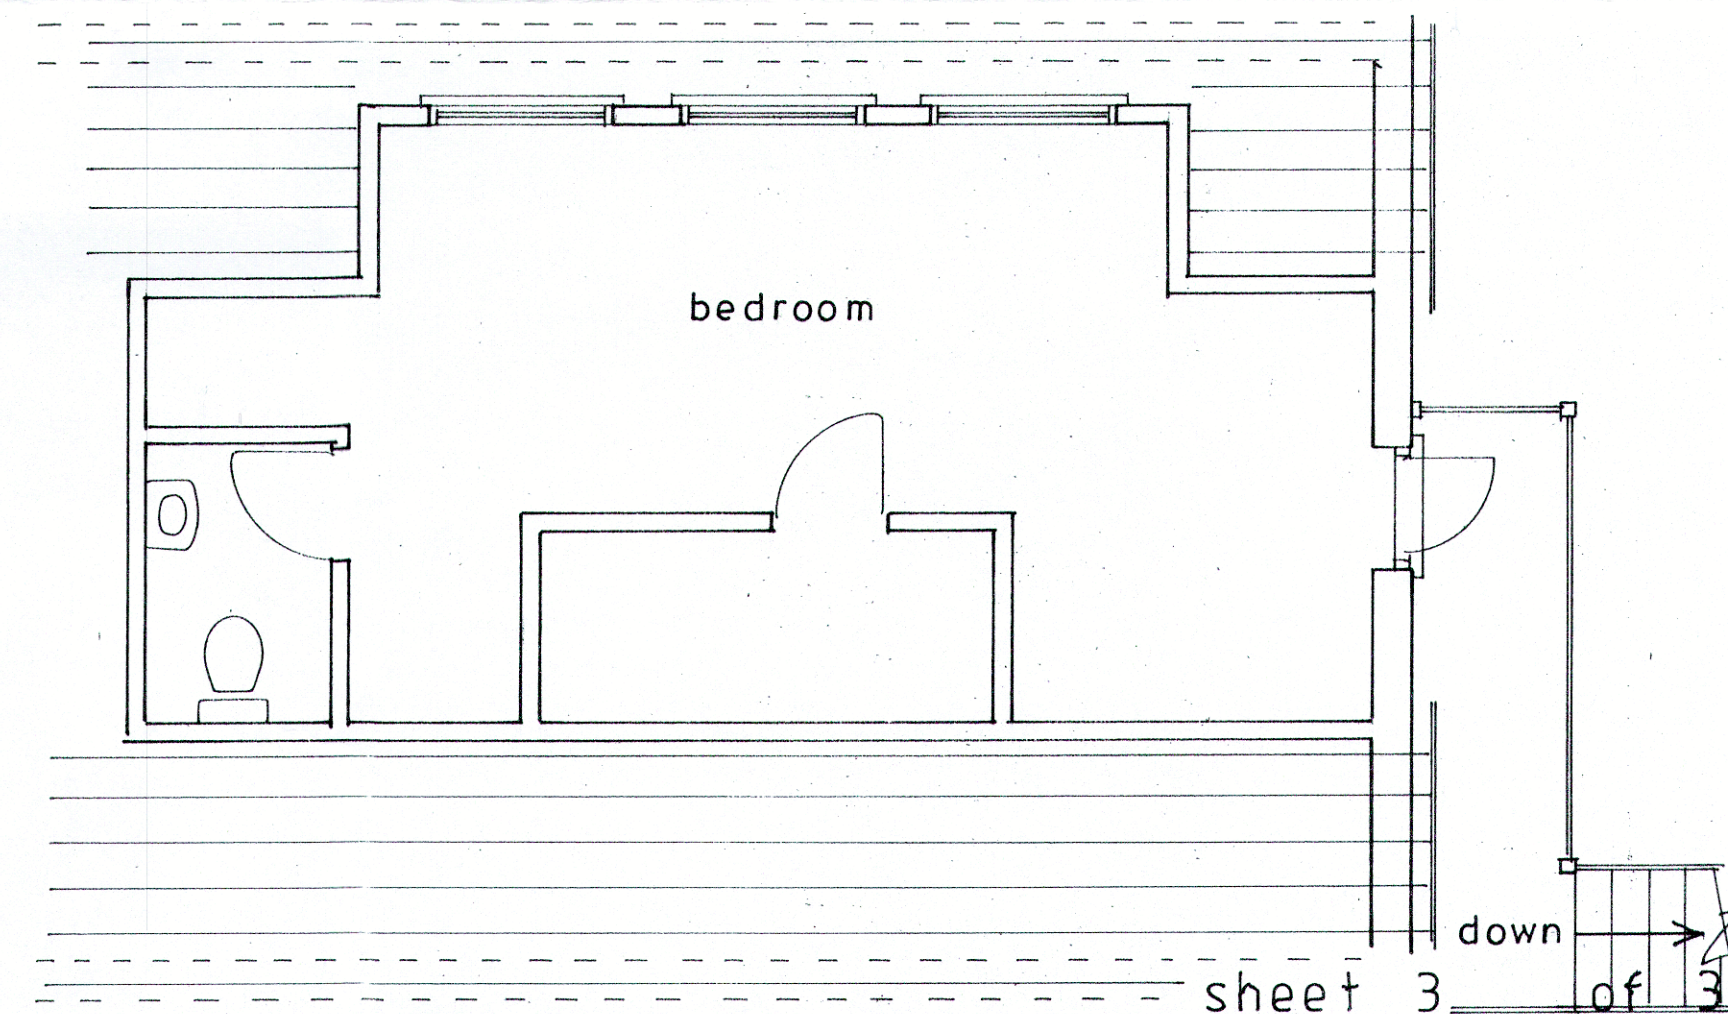

1st floor plan

sheet 3 of 3

PROPOSED TWO STOREY CHALET EXTENSION AT 4, ARUNDEL WAY, ELMER
FOR MR. & MRS. S. ELKINGTON.

Bryan Butcher
Rainbow Cottage
Nyetimber Lane
Bognor Regis PO21 3JX
01243 266871
07973 233442
bryan.butcher@btinternet.com
www.bryanbutcher.com