



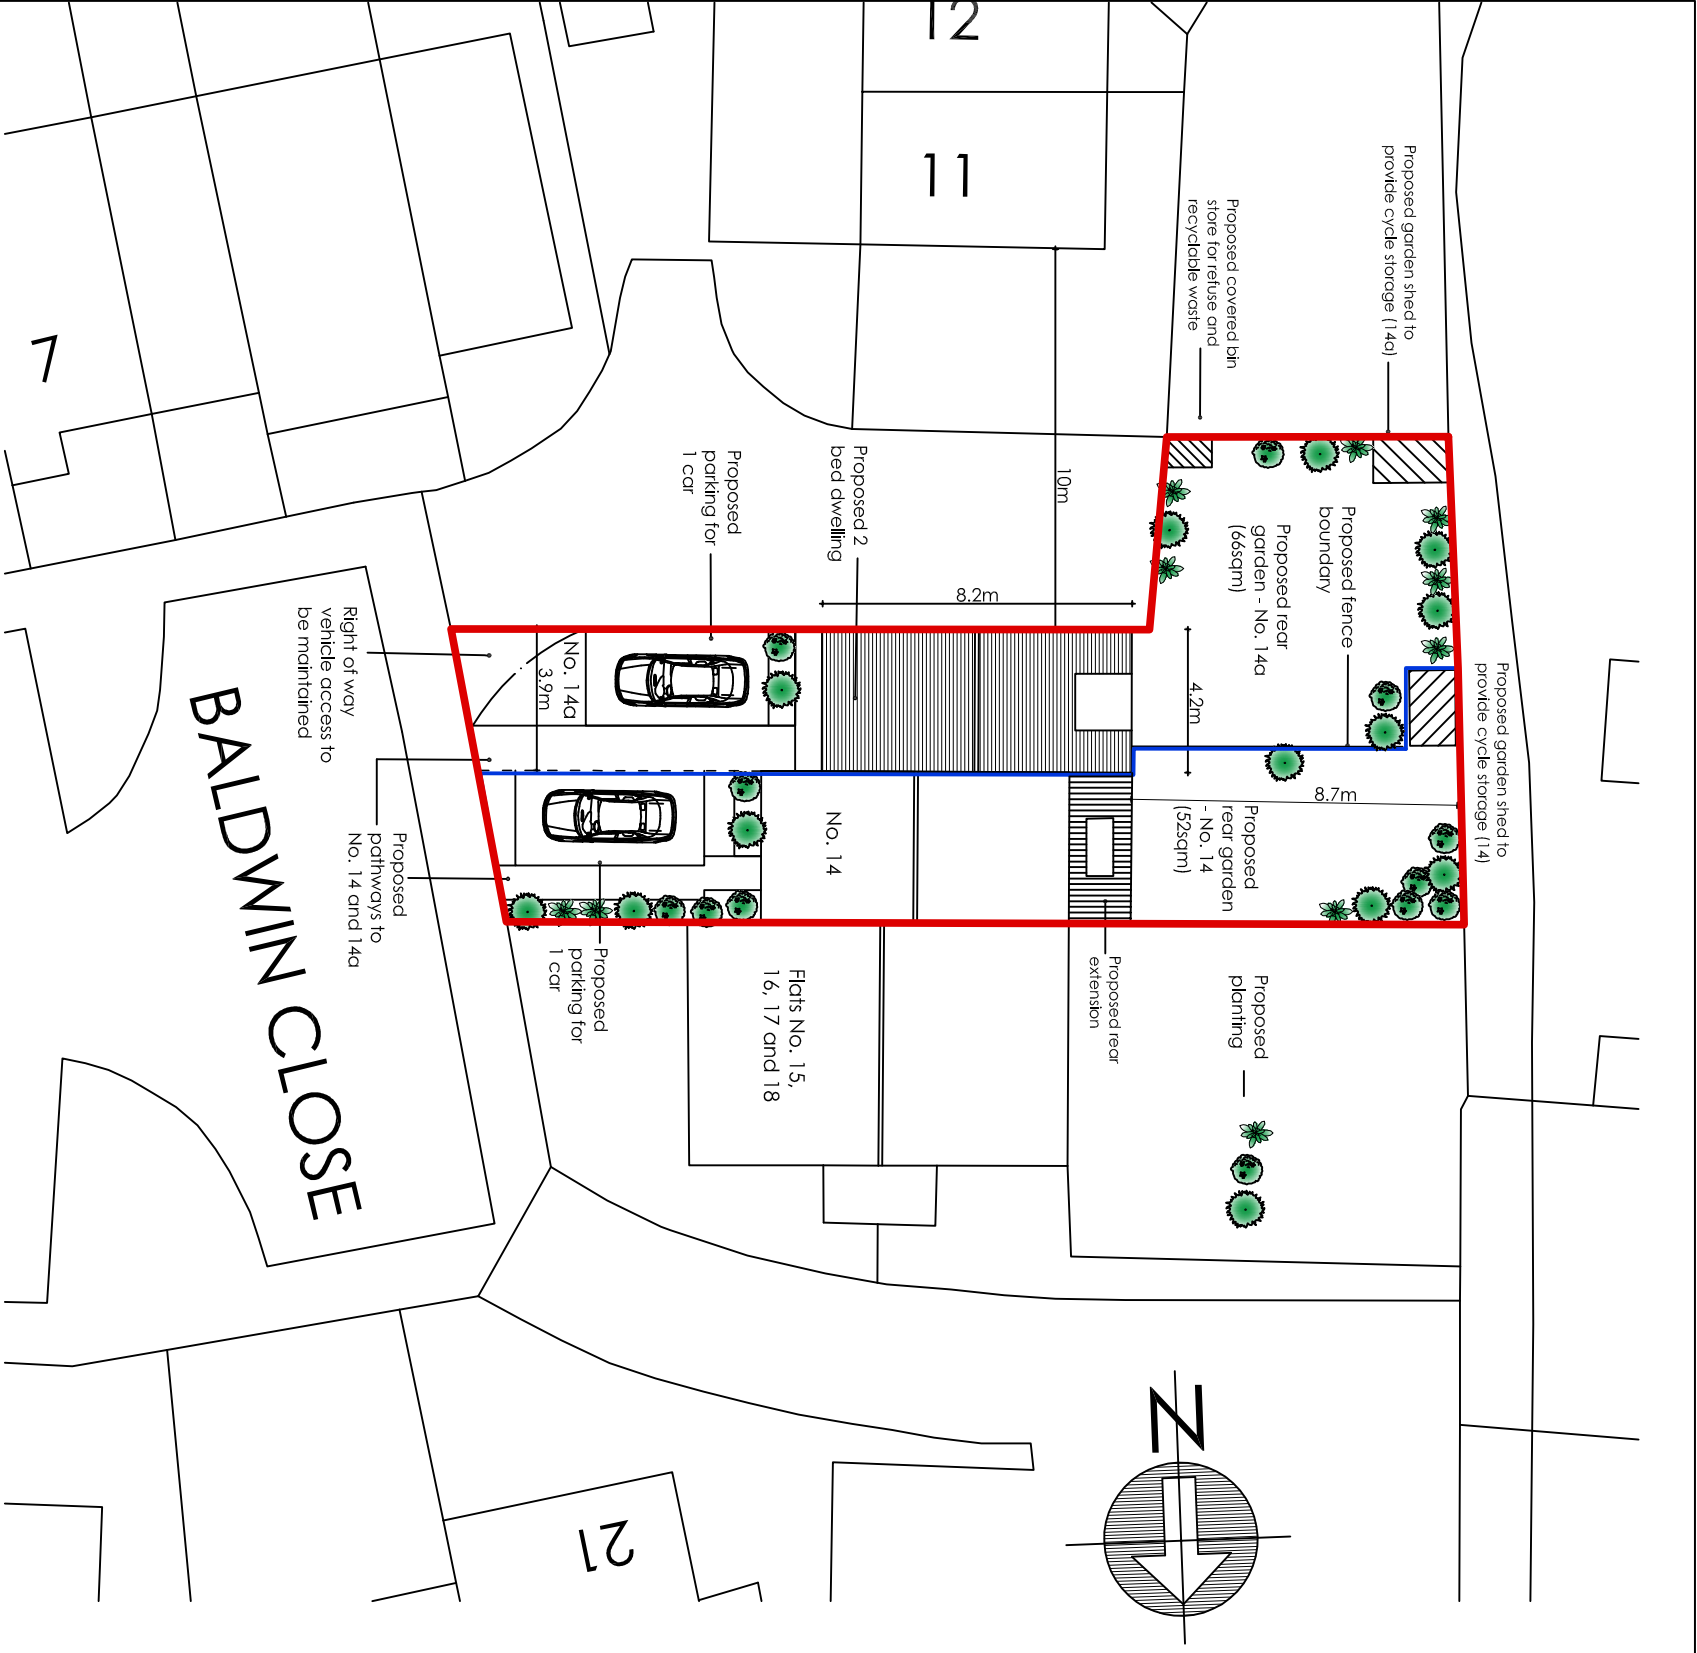


# PROPOSED GARDEN PLAN 1:200

0m 2m 4m 6m 1:200 Scale Bar

- Notes:**
- Do not scale from these drawings. (Unless for planning purposes)
  - Drawings to be read in conjunction with the structural calculations and the building notes provided.
  - These drawings are for Building Control approval only.
  - The client / contractor is advised to read the separate notes and the details provided in the structural calculations regarding the CDM regulations.
  - The property owner is reminded to serve a Party Wall Notice on any adjoining owner should they need to do so under the requirements of the Party Wall Act 1996.
  - No work should be undertaken until all consents (Planning and Building Control) have been received and approved in writing. Any work undertaken without consent is done so at the clients risk.

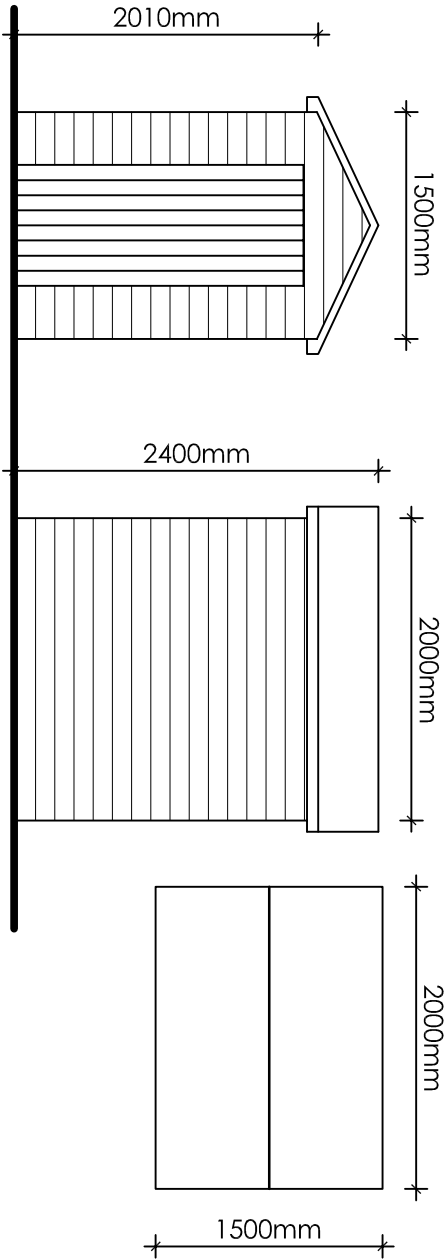

## PROPOSED ELEVATION AND PLAN OF CYCLE STORE / SHED 1:50

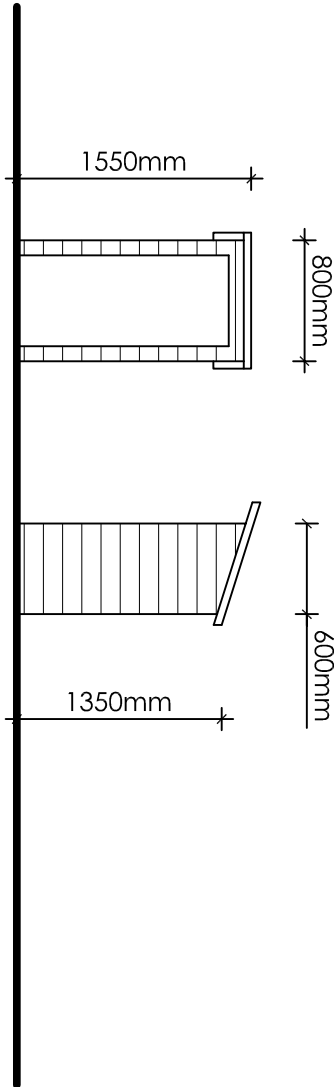

## PROPOSED BIN STORE 1:50

0m 1m 2m 3m 1:50 Scale Bar

### REVISIONS:

1. A-23rd Oct. 2018 - Red line around site amended

|                                                        |                  |                |                     |
|--------------------------------------------------------|------------------|----------------|---------------------|
| <b>ama</b> architectural & quantity surveying services |                  |                |                     |
| afterbury moore associates                             |                  |                |                     |
| address of works: 14 Baldwin Close, Felpham            |                  |                |                     |
| Drawing title: Proposed Dwelling                       |                  |                |                     |
| Date: June 2018                                        | Scales: As shown | Paper size: A3 | Dwg No: AR-129-05/A |