


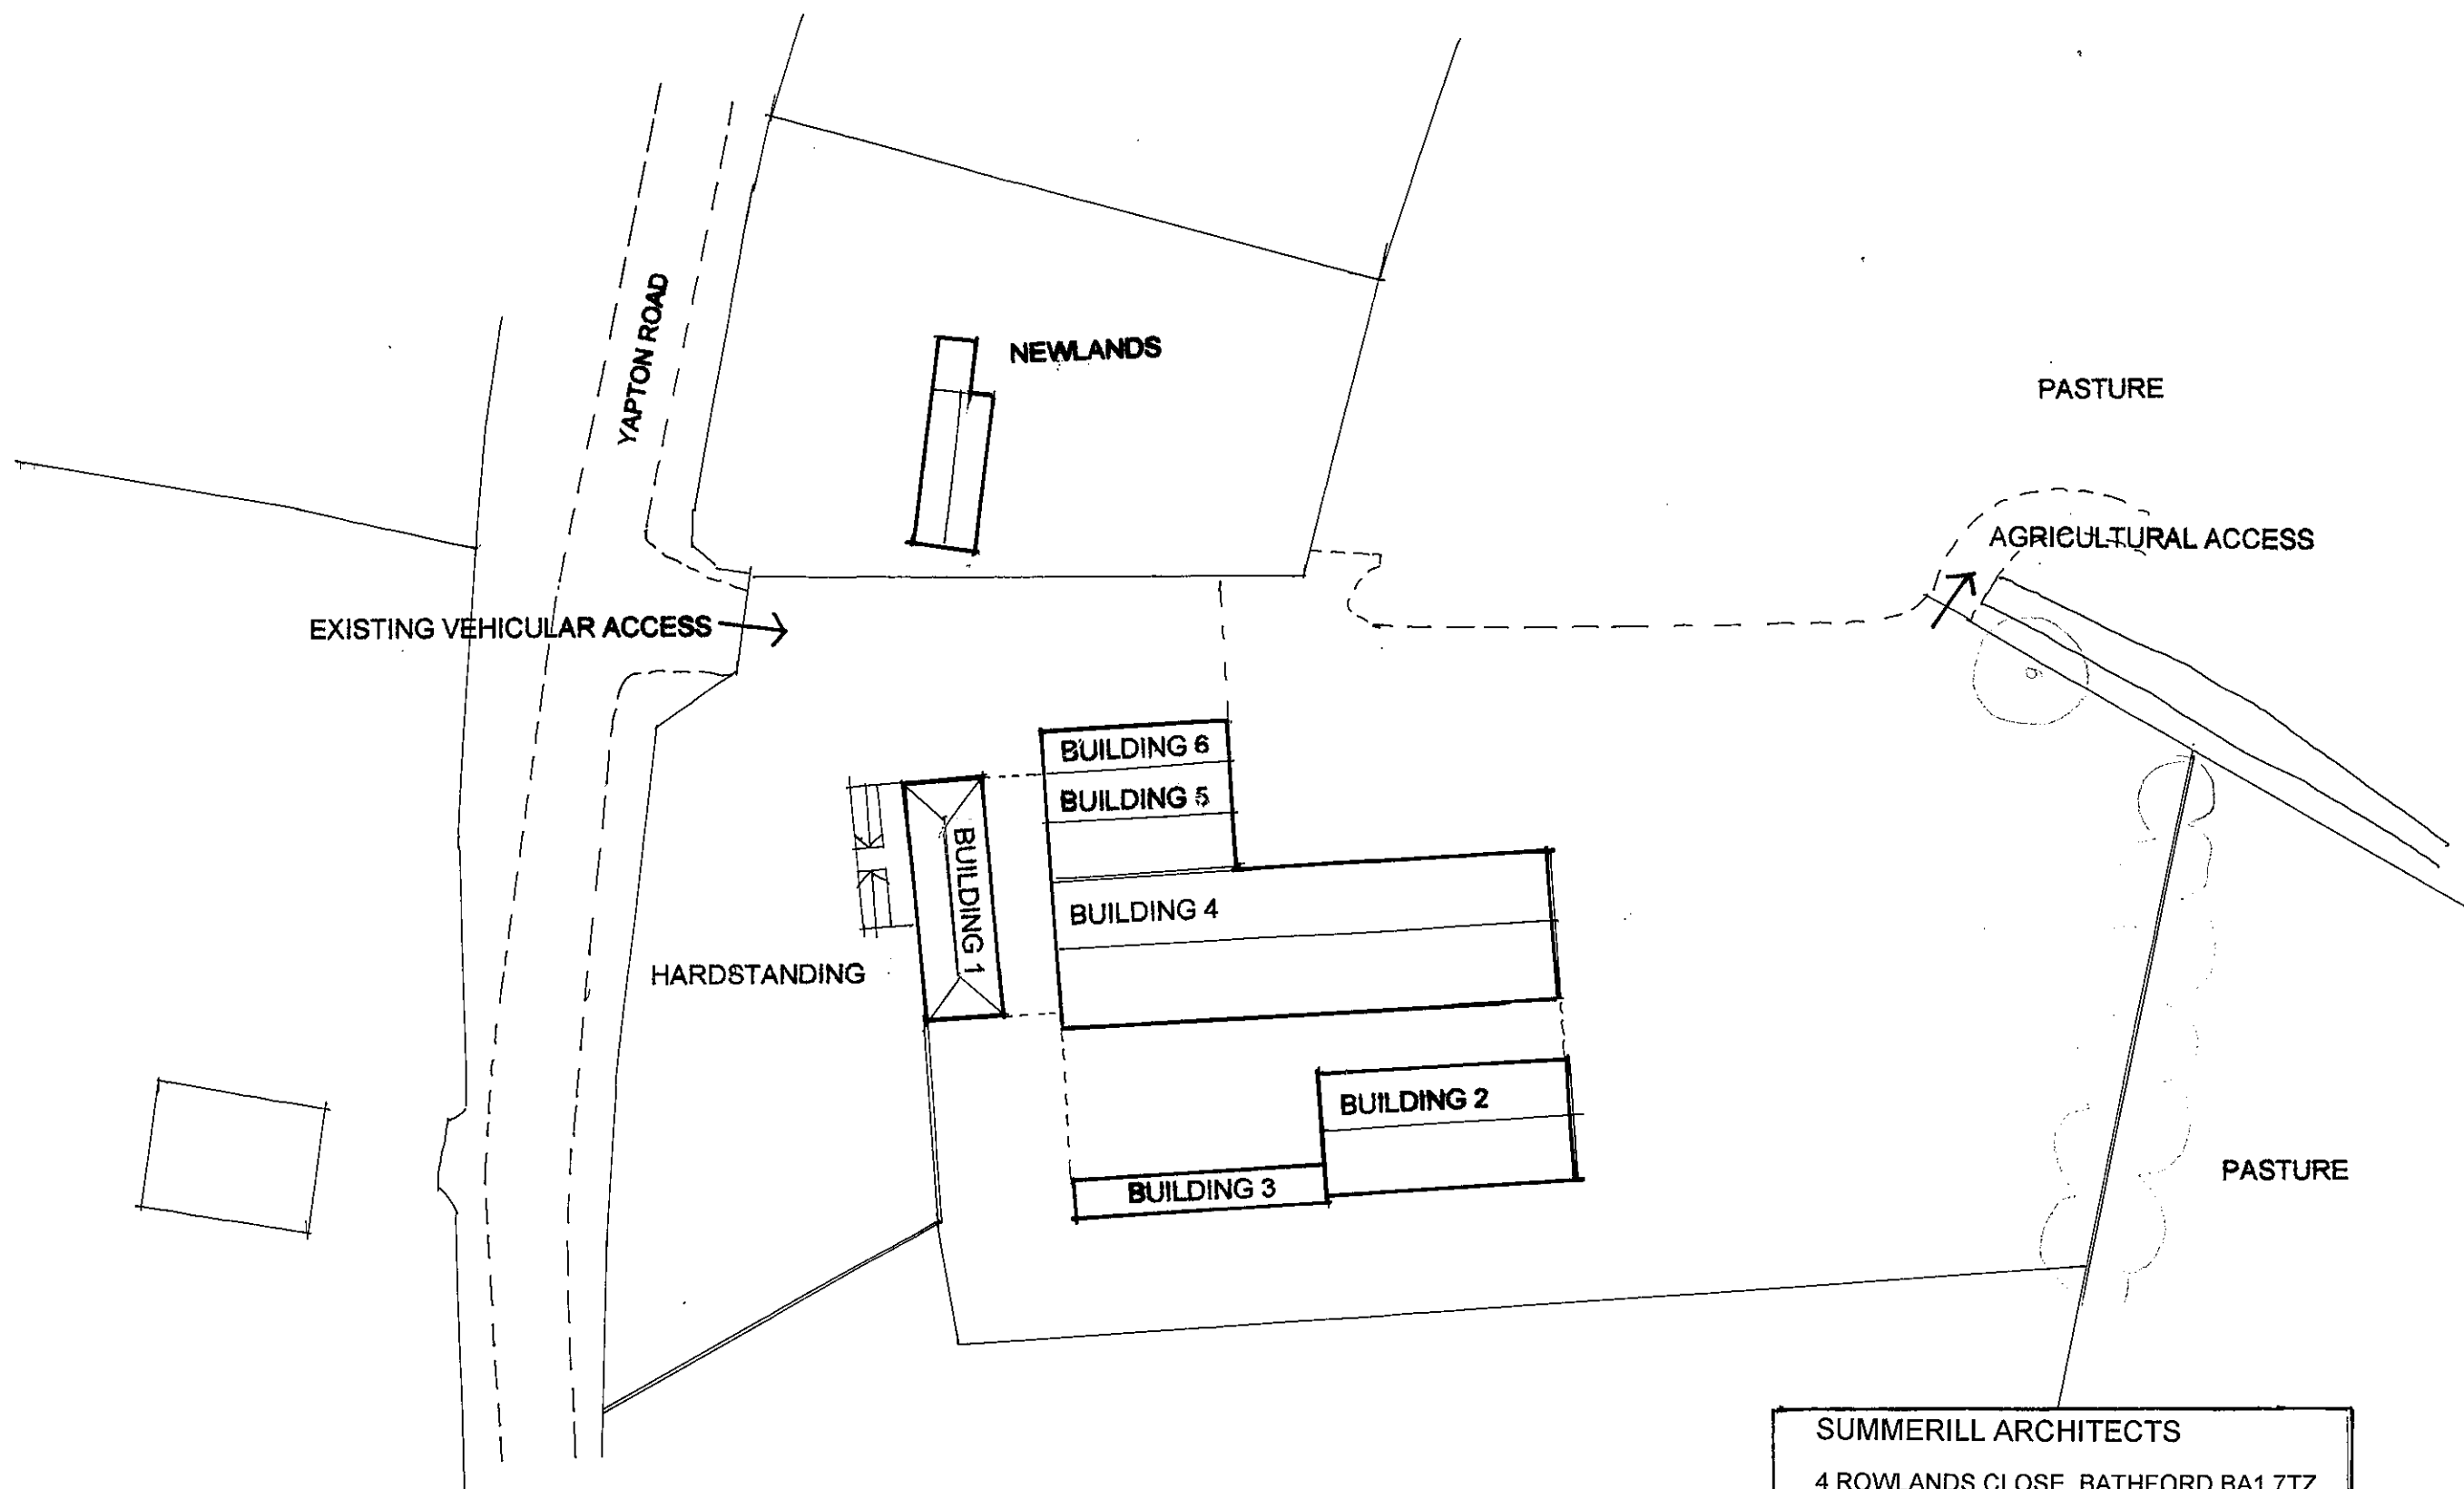

BLOCK PLAN SCALE 1:500 @ A3

0 5 10 15 20 25 50M

SUMMERILL ARCHITECTS

4 ROWLANDS CLOSE, BATHFORD BA1 7TZ

vivienne@summerill.com

Drawing Ref: 2056- *Pol*

Date: March 2021

**PROPOSED CHANGE OF USE OF EXISTING BUILDINGS
TO STORAGE, DISTRIBUTION & LIGHT INDUSTRIAL AT
GUERNSEY FARM, YAPTON ROAD, MIDDLETON ON SEA**