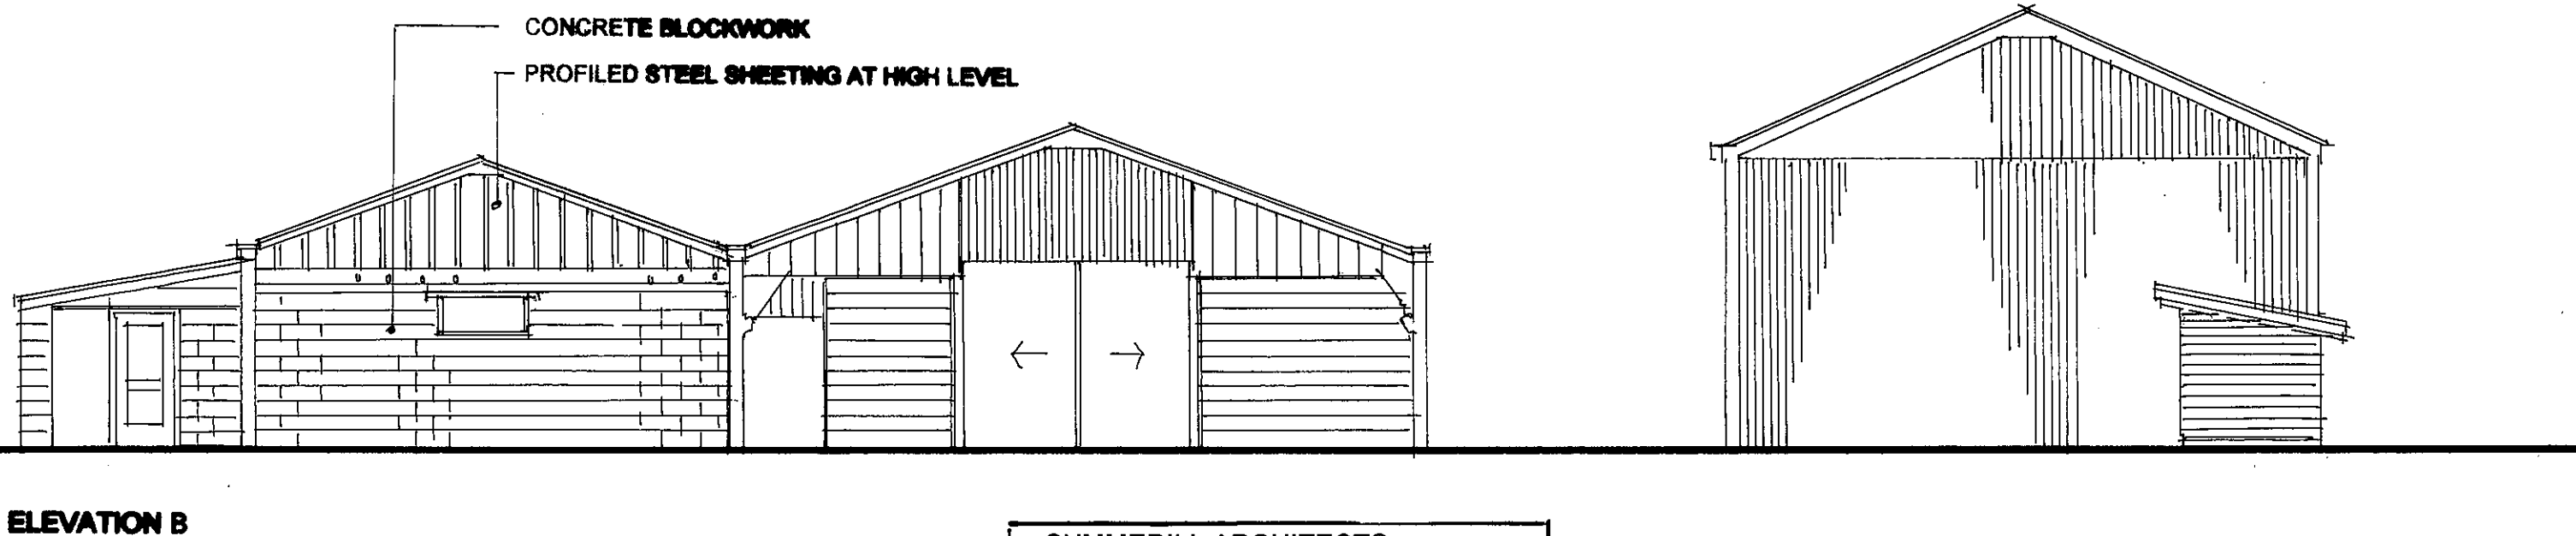
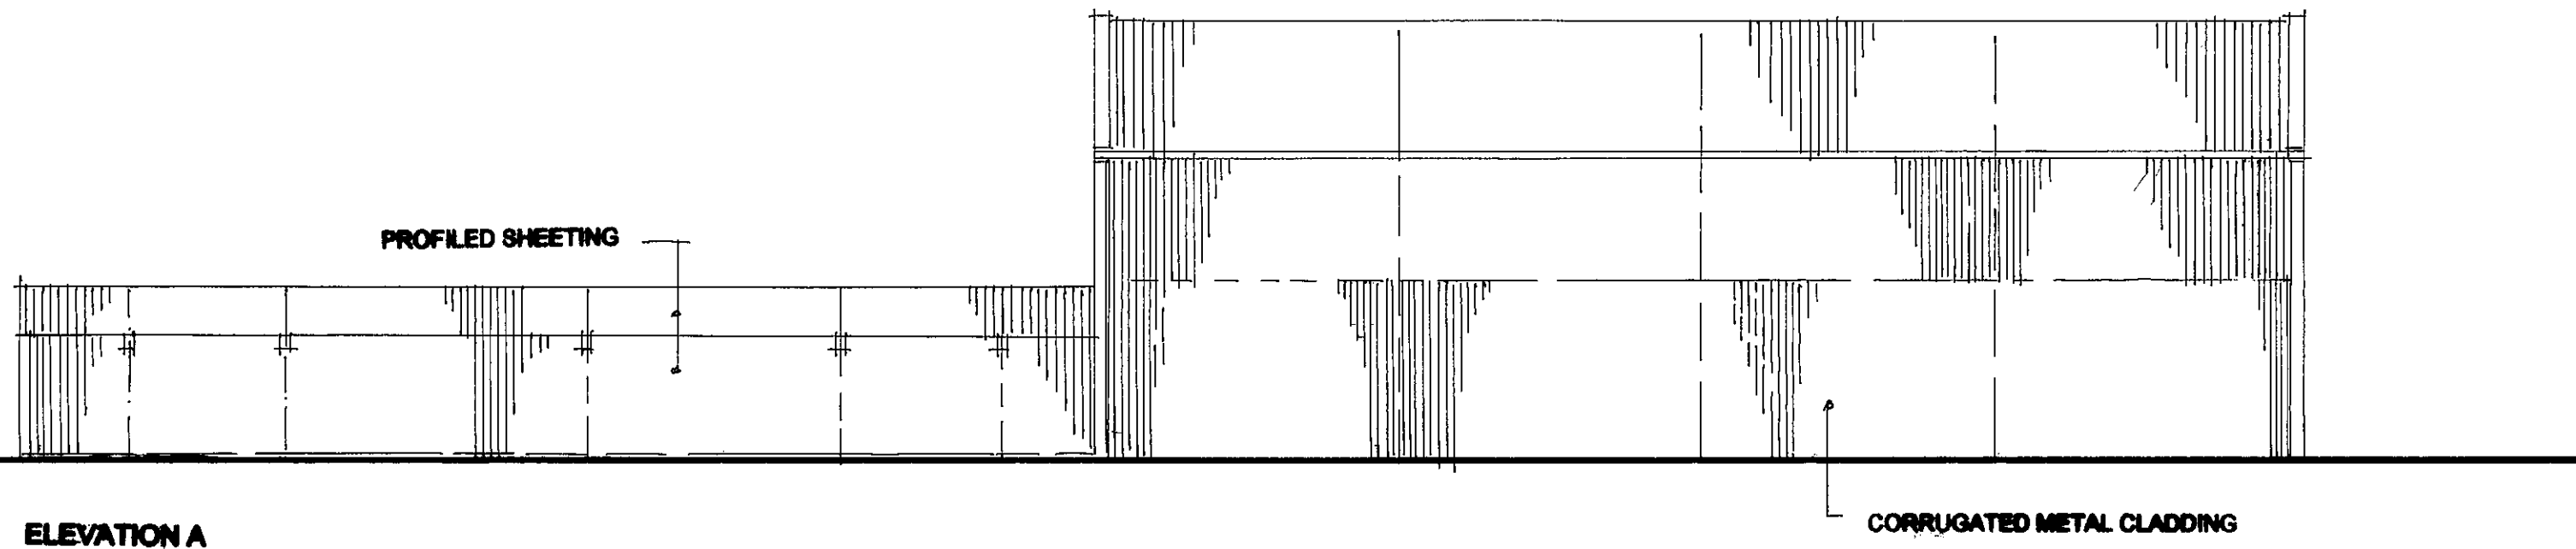


SUMMERILL ARCHITECTS
 4 ROWLANDS CLOSE, BATHFORD BA1 7TZ
vivienne@summerill.com
 Drawing Ref: 2056- **P05**
 Date: March 2021 Scale 1:100 @ A2

**PROPOSED CHANGE OF USE OF EXISTING BUILDINGS
 TO STORAGE, DISTRIBUTION & LIGHT INDUSTRIAL AT
 GUERNSEY FARM, YAPTON ROAD, MIDDLETON ON SEA**