


PROFILED SHEETING

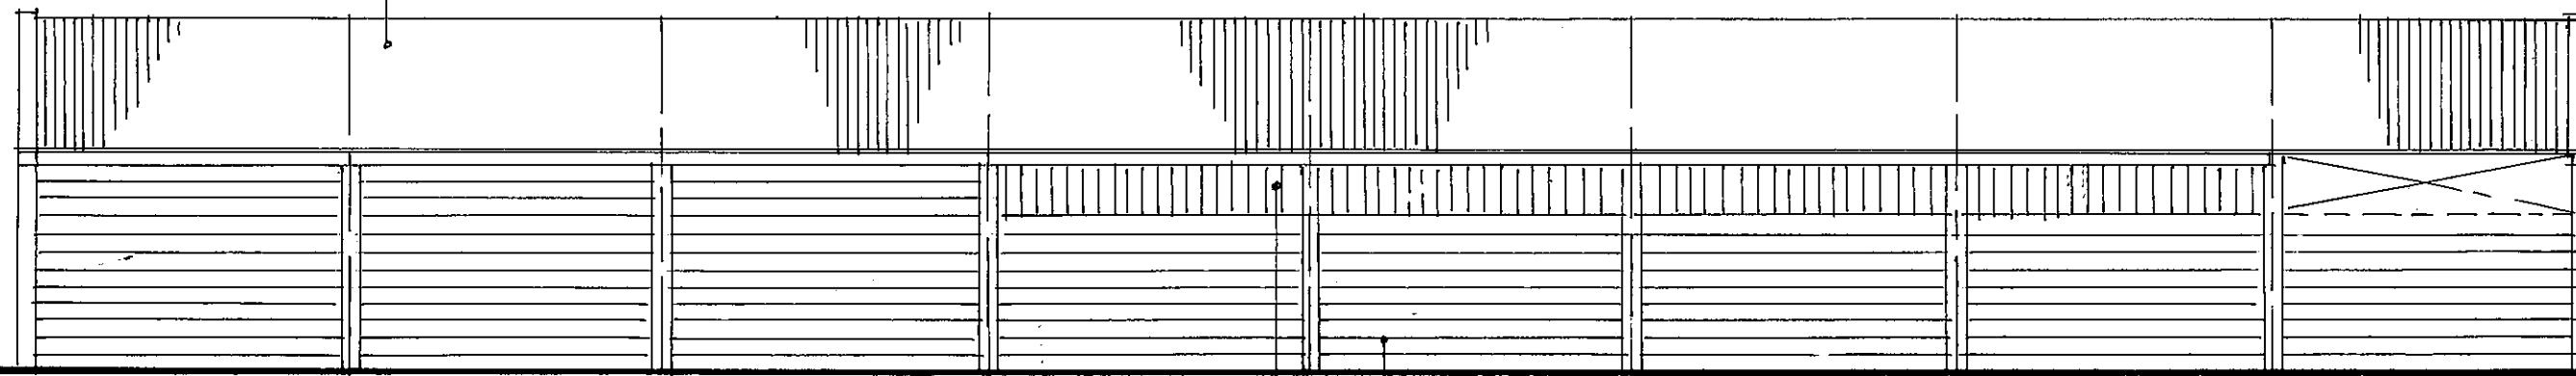


ELEVATION E

CONCRETE BLOCKWORK

PLASTIC PANELS AT HIGH LEVEL


PROFILED SHEETING

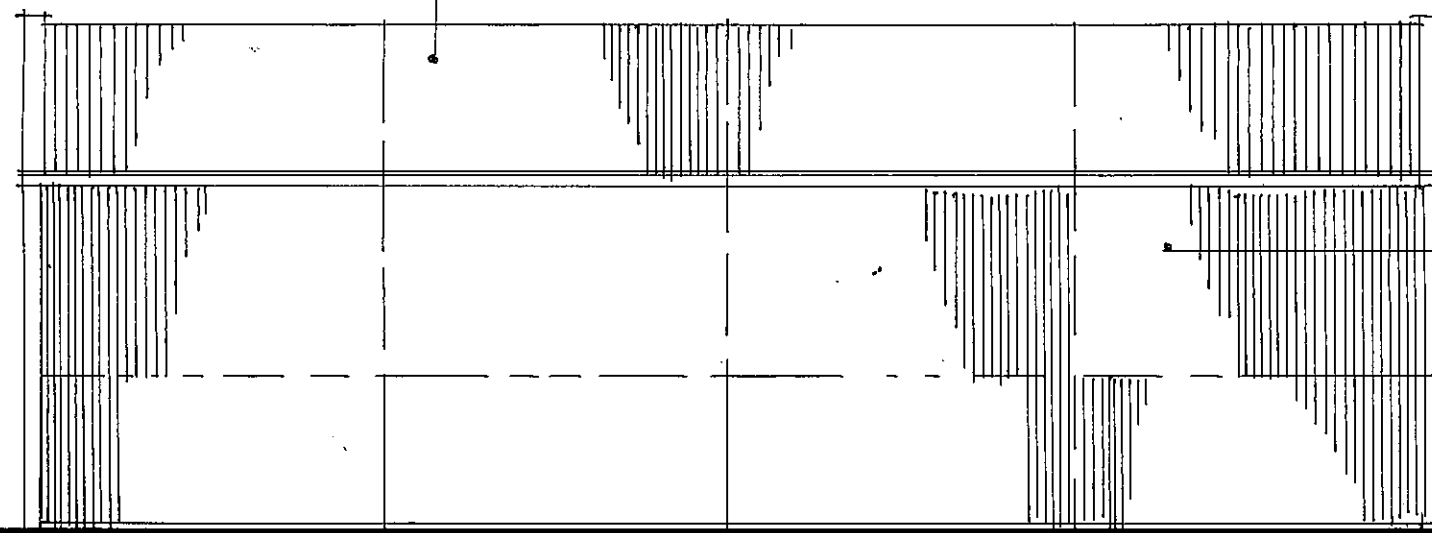

CORRUGATED METAL CLADDING

ELEVATION F

EXISTING ELEVATIONS 3 SCALE 1:100 @ A3

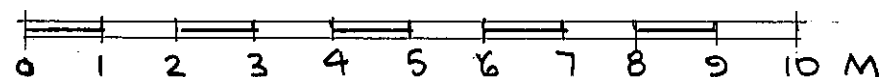

SUMMERILL ARCHITECTS

4 ROWLANDS CLOSE, BATHFORD BA1 7TZ

vivienne@summerill.com

Drawing Ref: 2056- P07

Date: March 2021 Scale 1:100 @ A2

**PROPOSED CHANGE OF USE OF EXISTING BUILDINGS
TO STORAGE, DISTRIBUTION & LIGHT INDUSTRIAL AT
GUERNSEY FARM, YAPTON ROAD, MIDDLETON ON SEA**