



PROFILED SHEETING

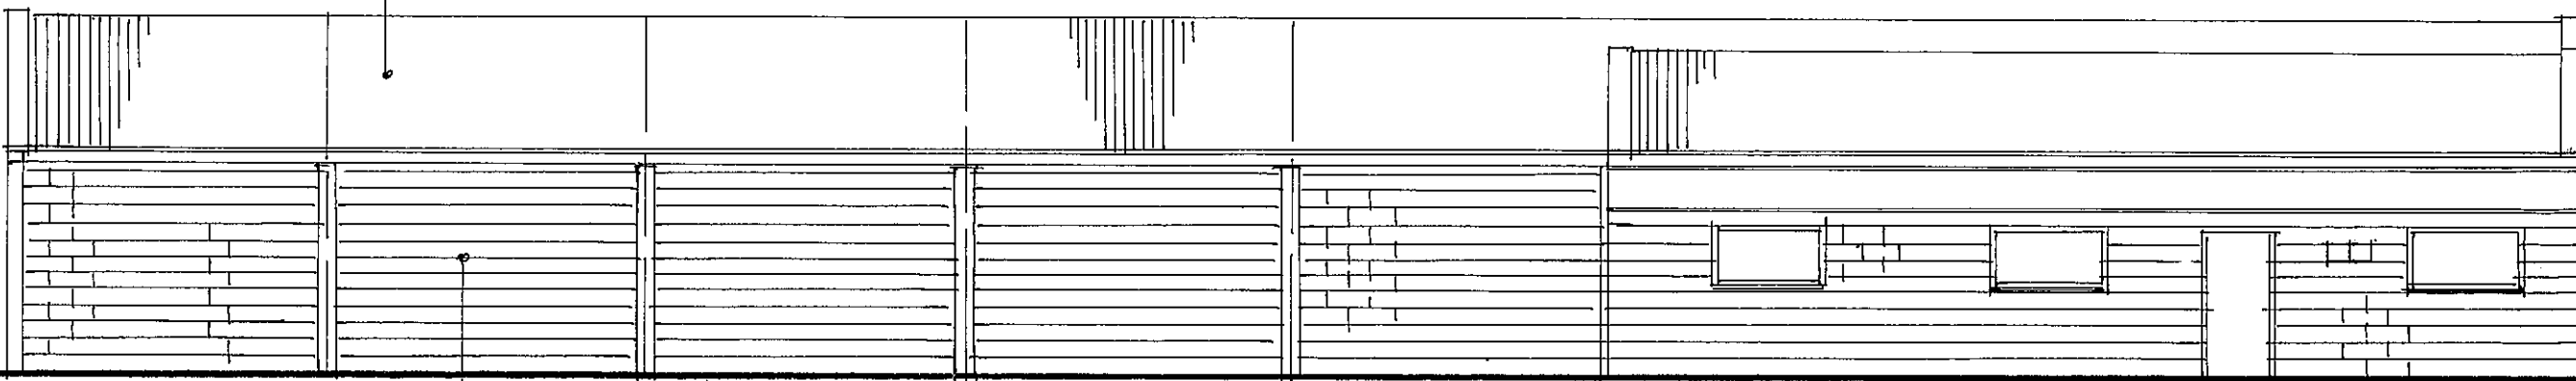


ELEVATION C

CONCRETE BLOCKWORK

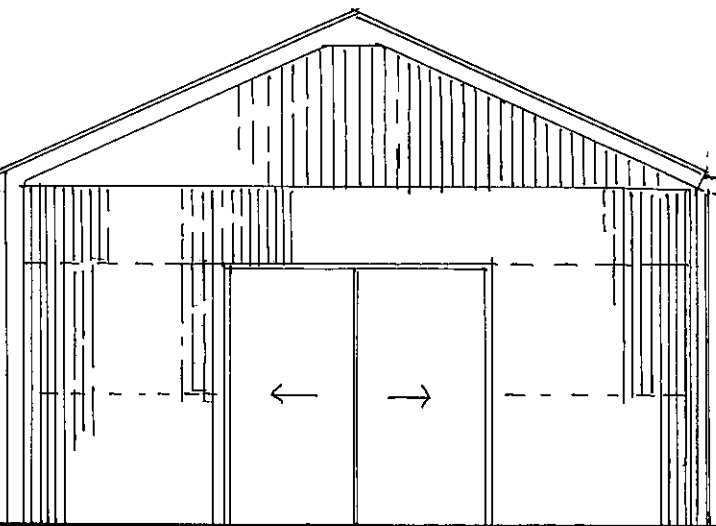

ELEVATION D

PROPOSED ELEVATIONS 2 SCALE 1: 100 @A3

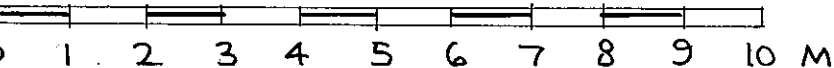

SUMMERILL ARCHITECTS

4 ROWLANDS CLOSE, BATHFORD BA1 7TZ

[vivienne@summerill.com](mailto:vivienne@summerill.com)

Drawing Ref: 2056- P11

Date: March 2021 Scale 1:100 @ A2

**PROPOSED CHANGE OF USE OF EXISTING BUILDINGS  
TO STORAGE, DISTRIBUTION & LIGHT INDUSTRIAL AT  
GUERNSEY FARM, YAPTON ROAD, MIDDLETON ON SEA**