

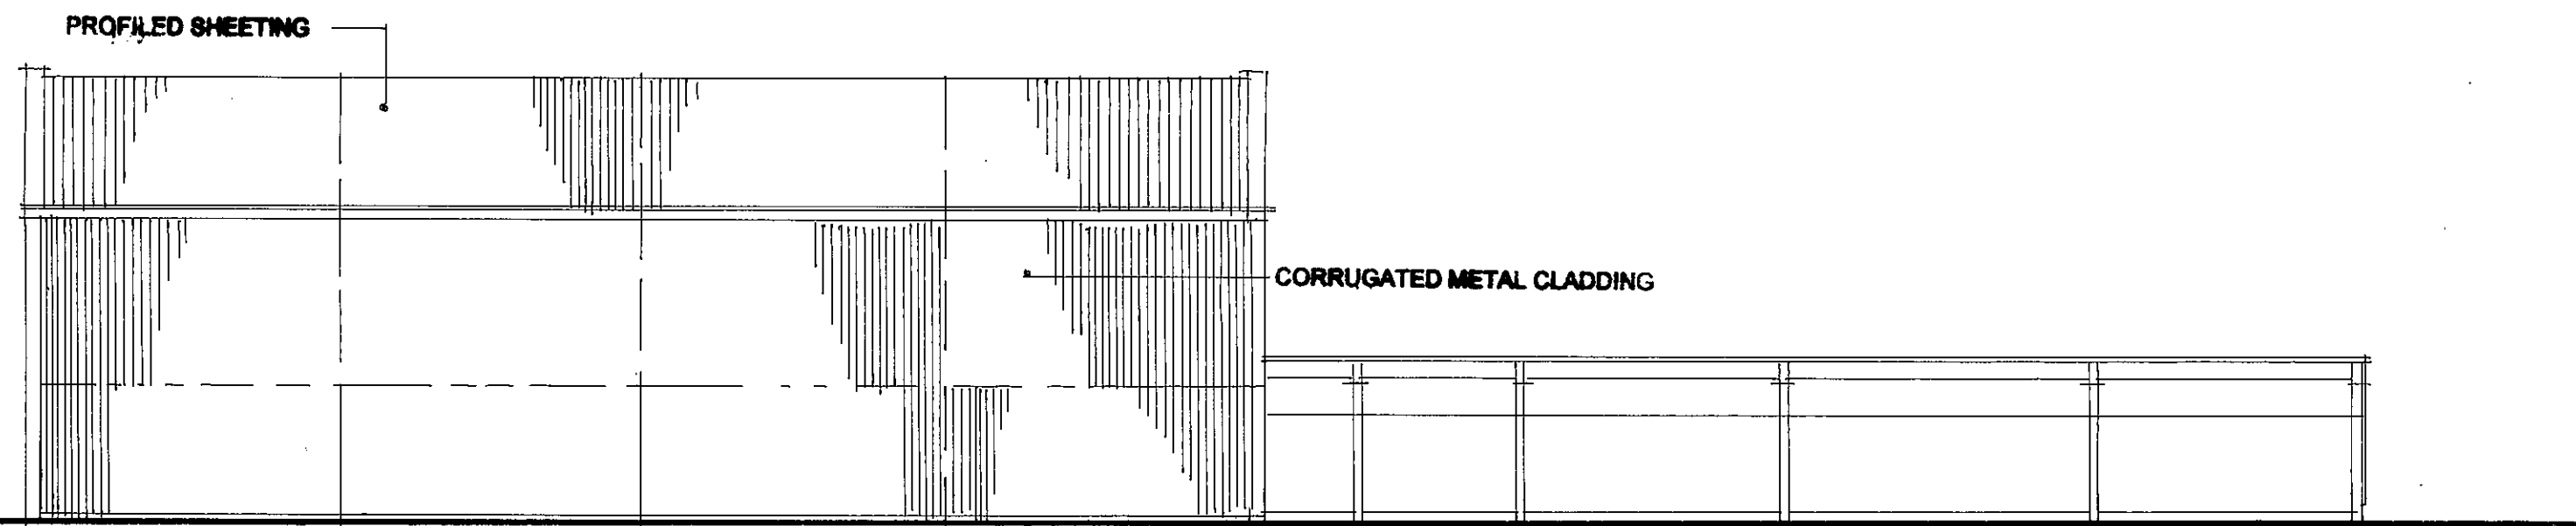


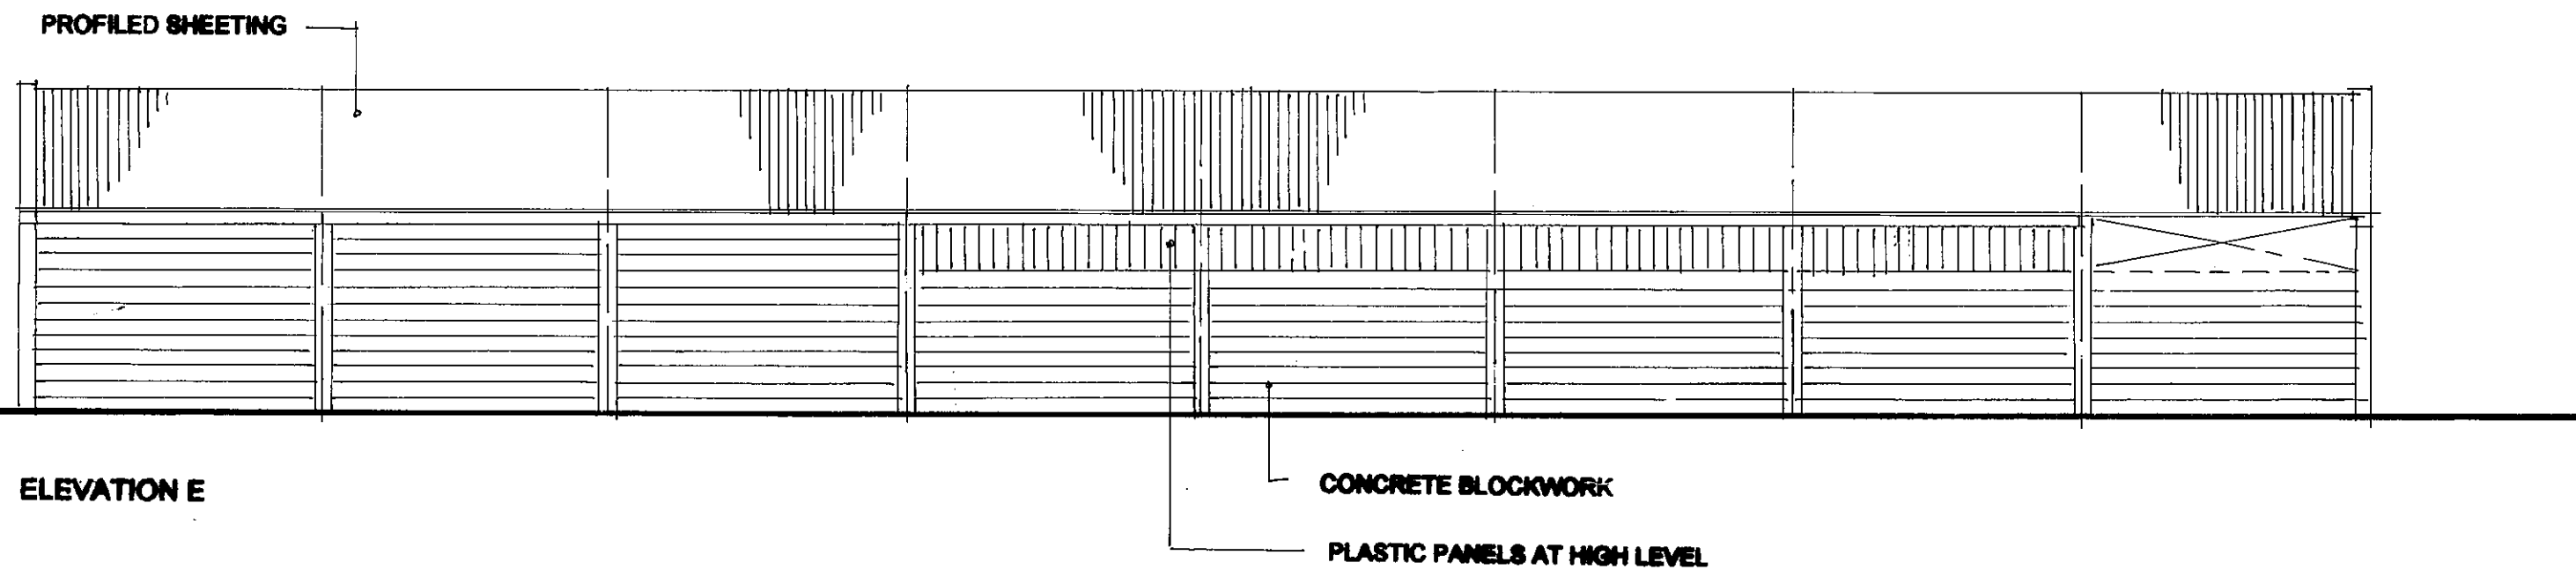

ELEVATION F

PROPOSED ELEVATIONS 3 SCALE 1:100 @ A3

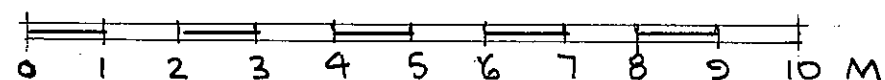

SUMMERILL ARCHITECTS

4 ROWLANDS CLOSE, BATHFORD BA1 7TZ

vivienne@summerill.com

Drawing Ref: 2056- P 12

Date: March 2021 Scale 1:100 @ A2

**PROPOSED CHANGE OF USE OF EXISTING BUILDINGS
TO STORAGE, DISTRIBUTION & LIGHT INDUSTRIAL AT
GUERNSEY FARM, YAPTON ROAD, MIDDLETON ON SEA**