


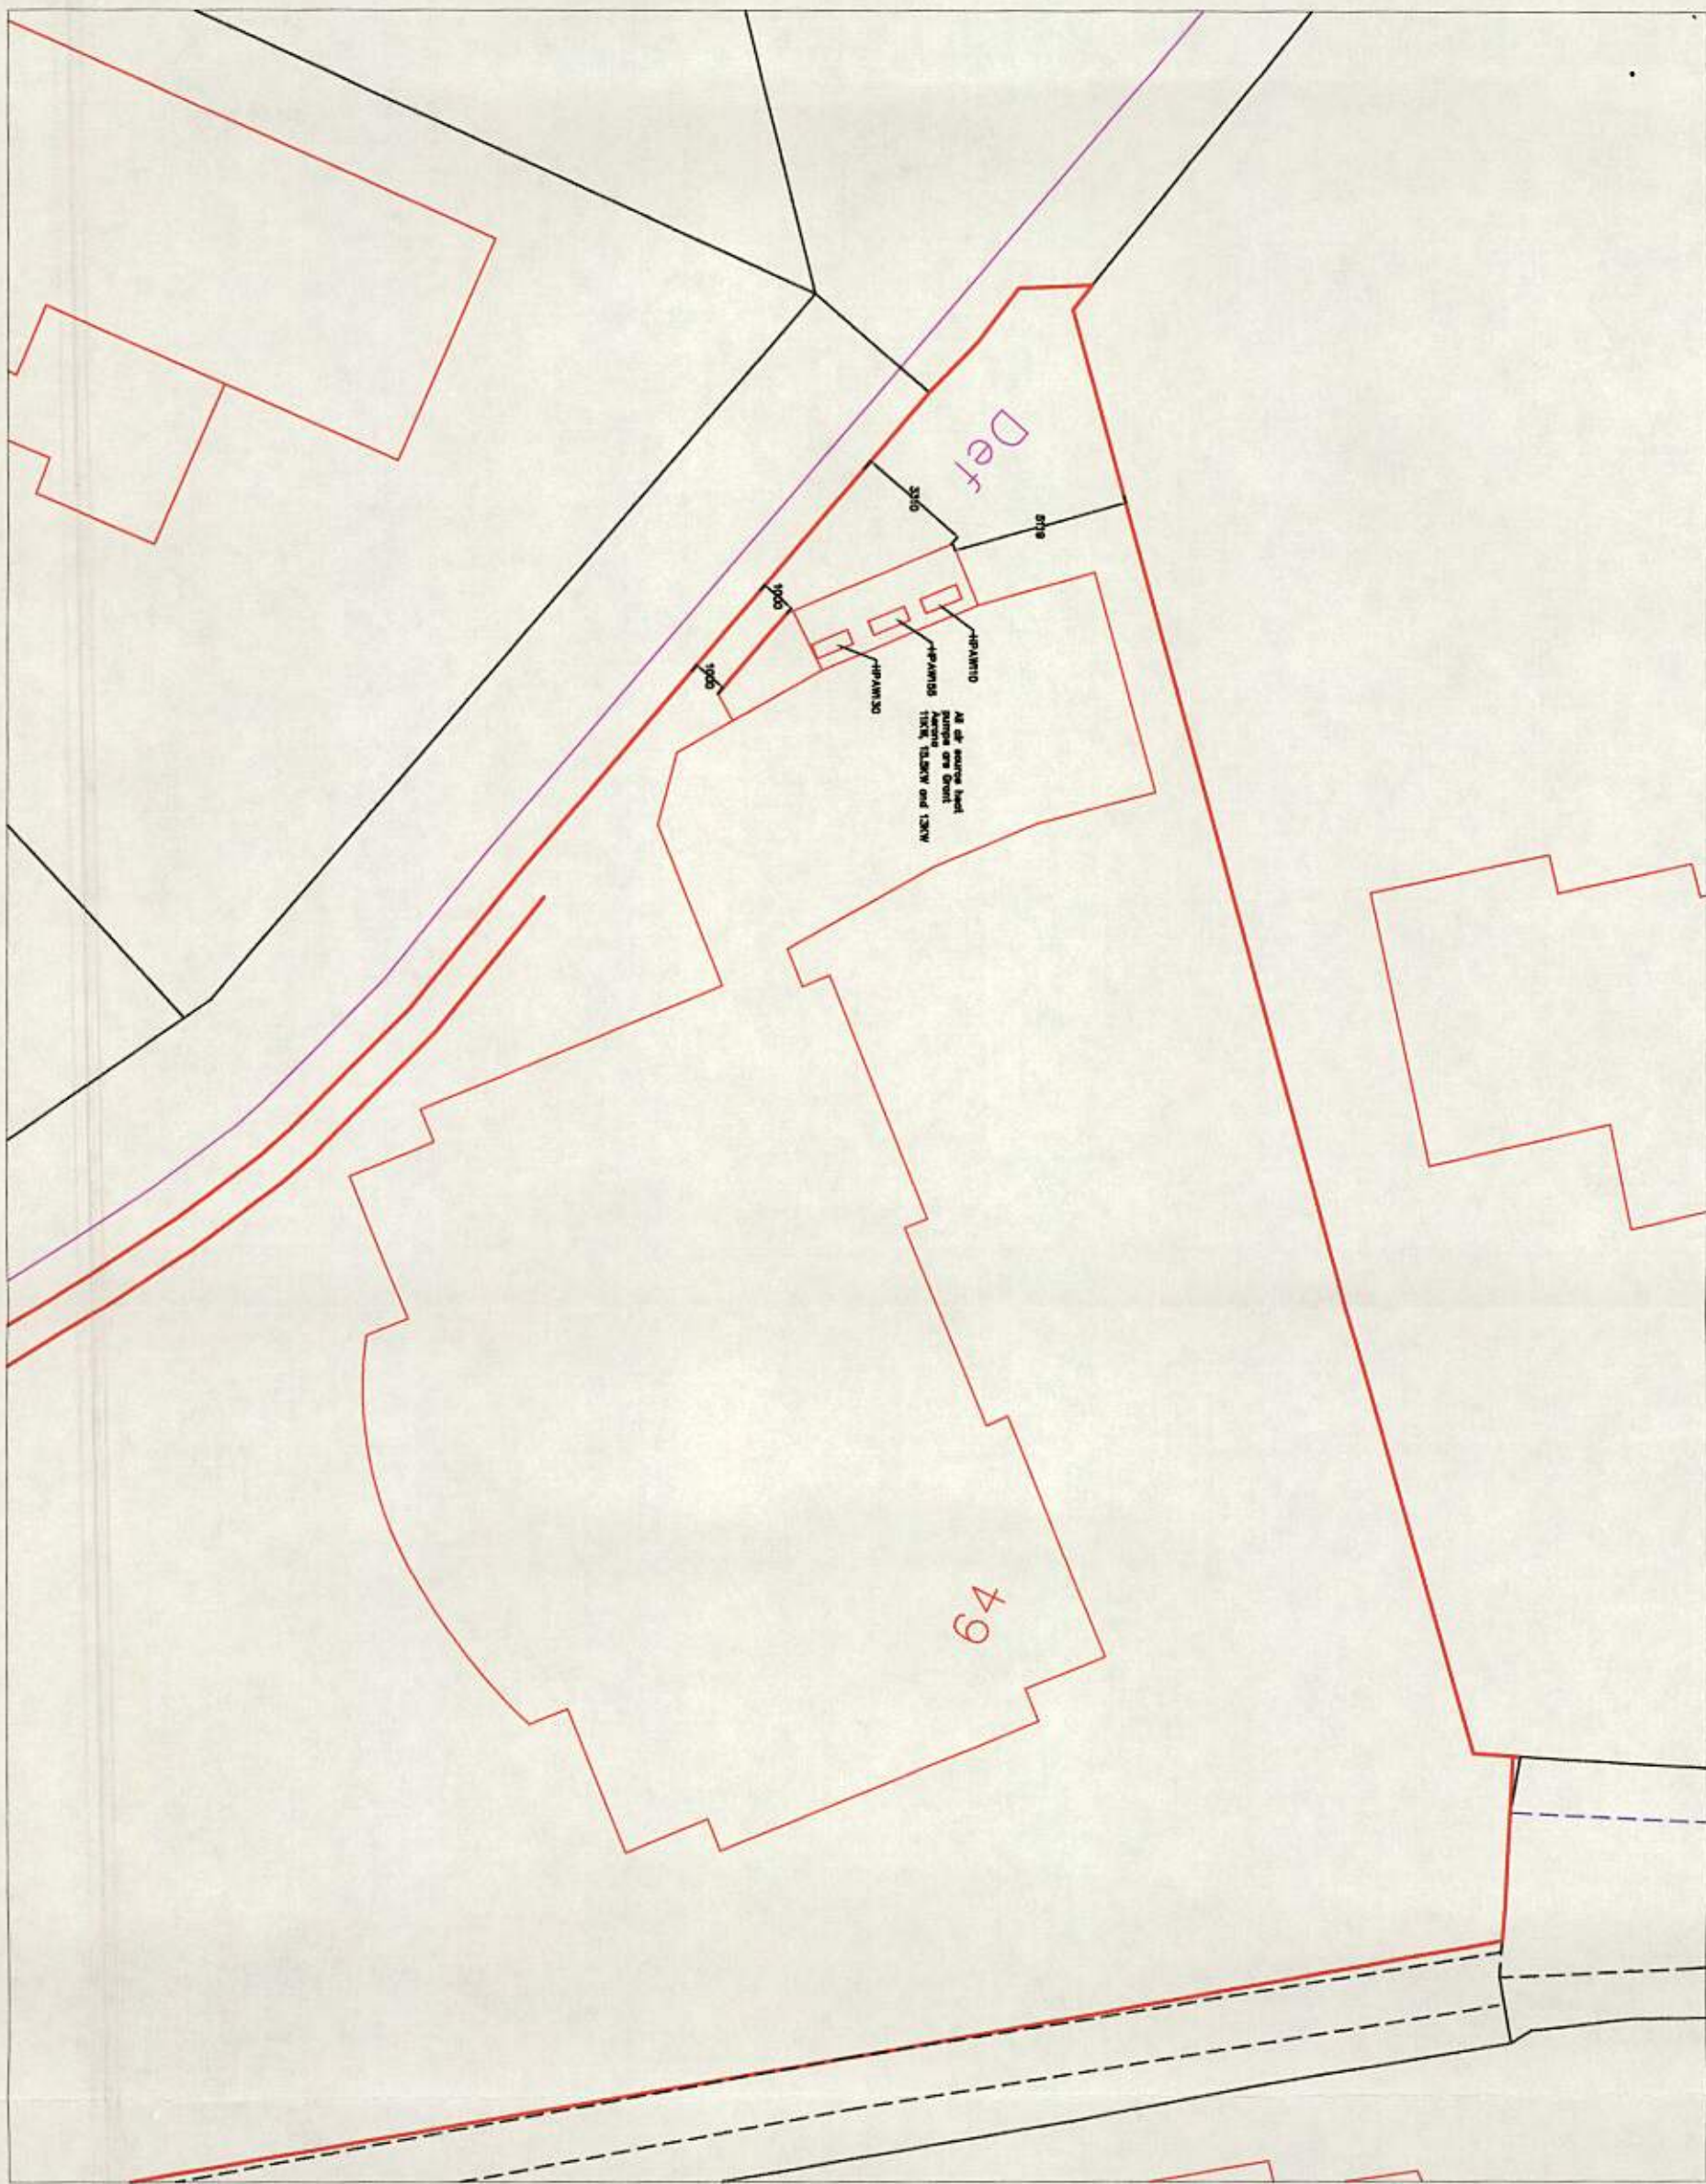

General Notes

No.	Revision/Issue	Date

Prepared By and Address

Orchard Enterprise Solutions Ltd
321 Darnley Road
Bognor Regis
West Sussex
PO21 2DU
Tel 01243 888881
Mob 07740 316328

Project Name and Address

Site plan of 1
to the New
Extension on the
West Sussex

Location of Plot Range

2nd October 2013

1:500

1