



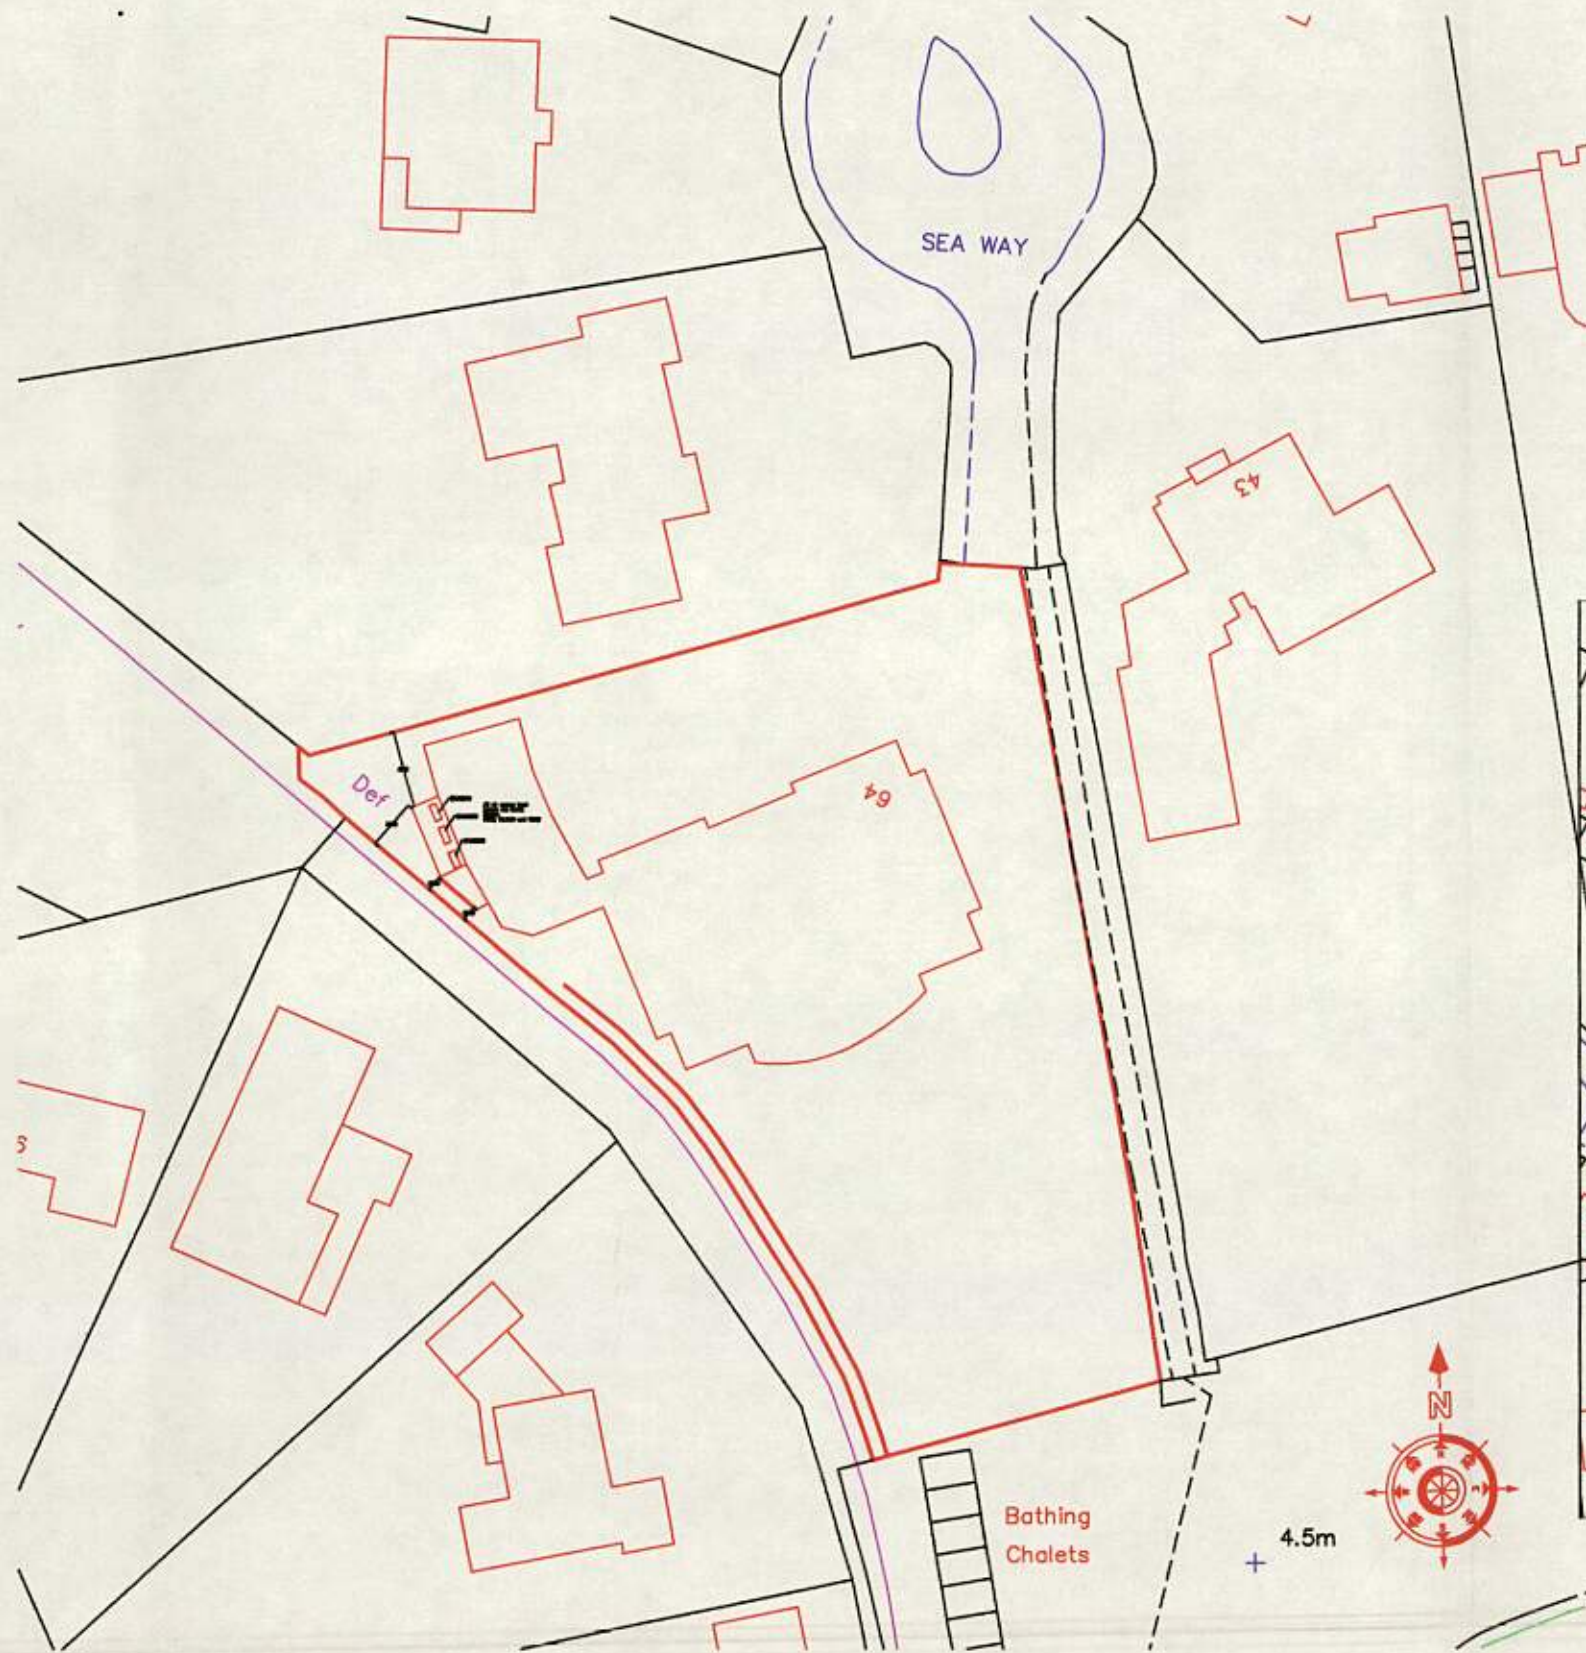

Block Plan 1 : 500

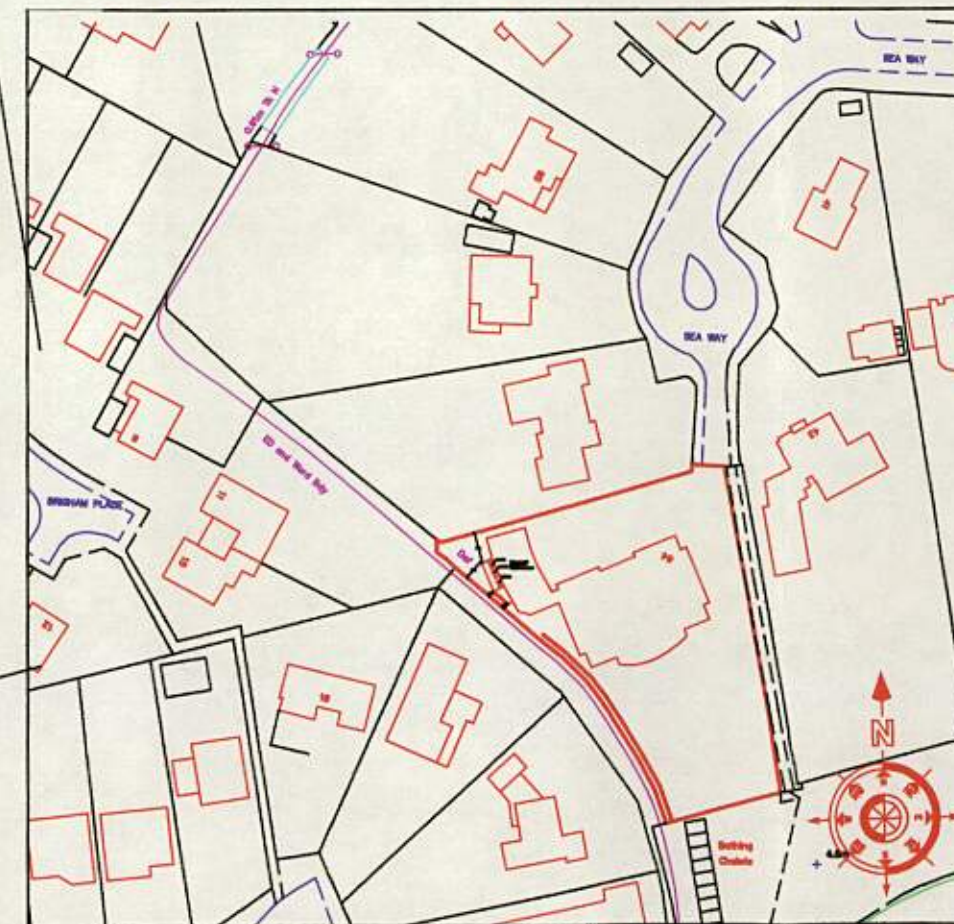

Location Plan 1 : 1250

General Notes

No.	Revision/Issue	Date

Plan Name and Address
 Orchard Enterprises Southern Ltd
 32 Dorset Road
 Bognor Regis
 West Sussex
 PO21 2DU
 Tel 01243 868681
 Mob 07740 516328

Project Name and Address
 Proposed plans at
 64 Sea Way
 Middleton on Sea
 Bognor Regis
 West Sussex

Project Location Plan	Sheet 1
Date 19th July 2013	
Scale 1 : 500, 1 : 1250	