


© Crown copyright and database rights 2019 Ordnance Survey 100048957. The representation of road, track or path is no evidence of a boundary or right of way. The representation of features as lines is no evidence of a property boundary.

Supplied by: www.ukmapcentre.com
Serial No: 156269
Centre Coordinates: 497471, 100622
Production Date: 03/02/2019 11:17:16

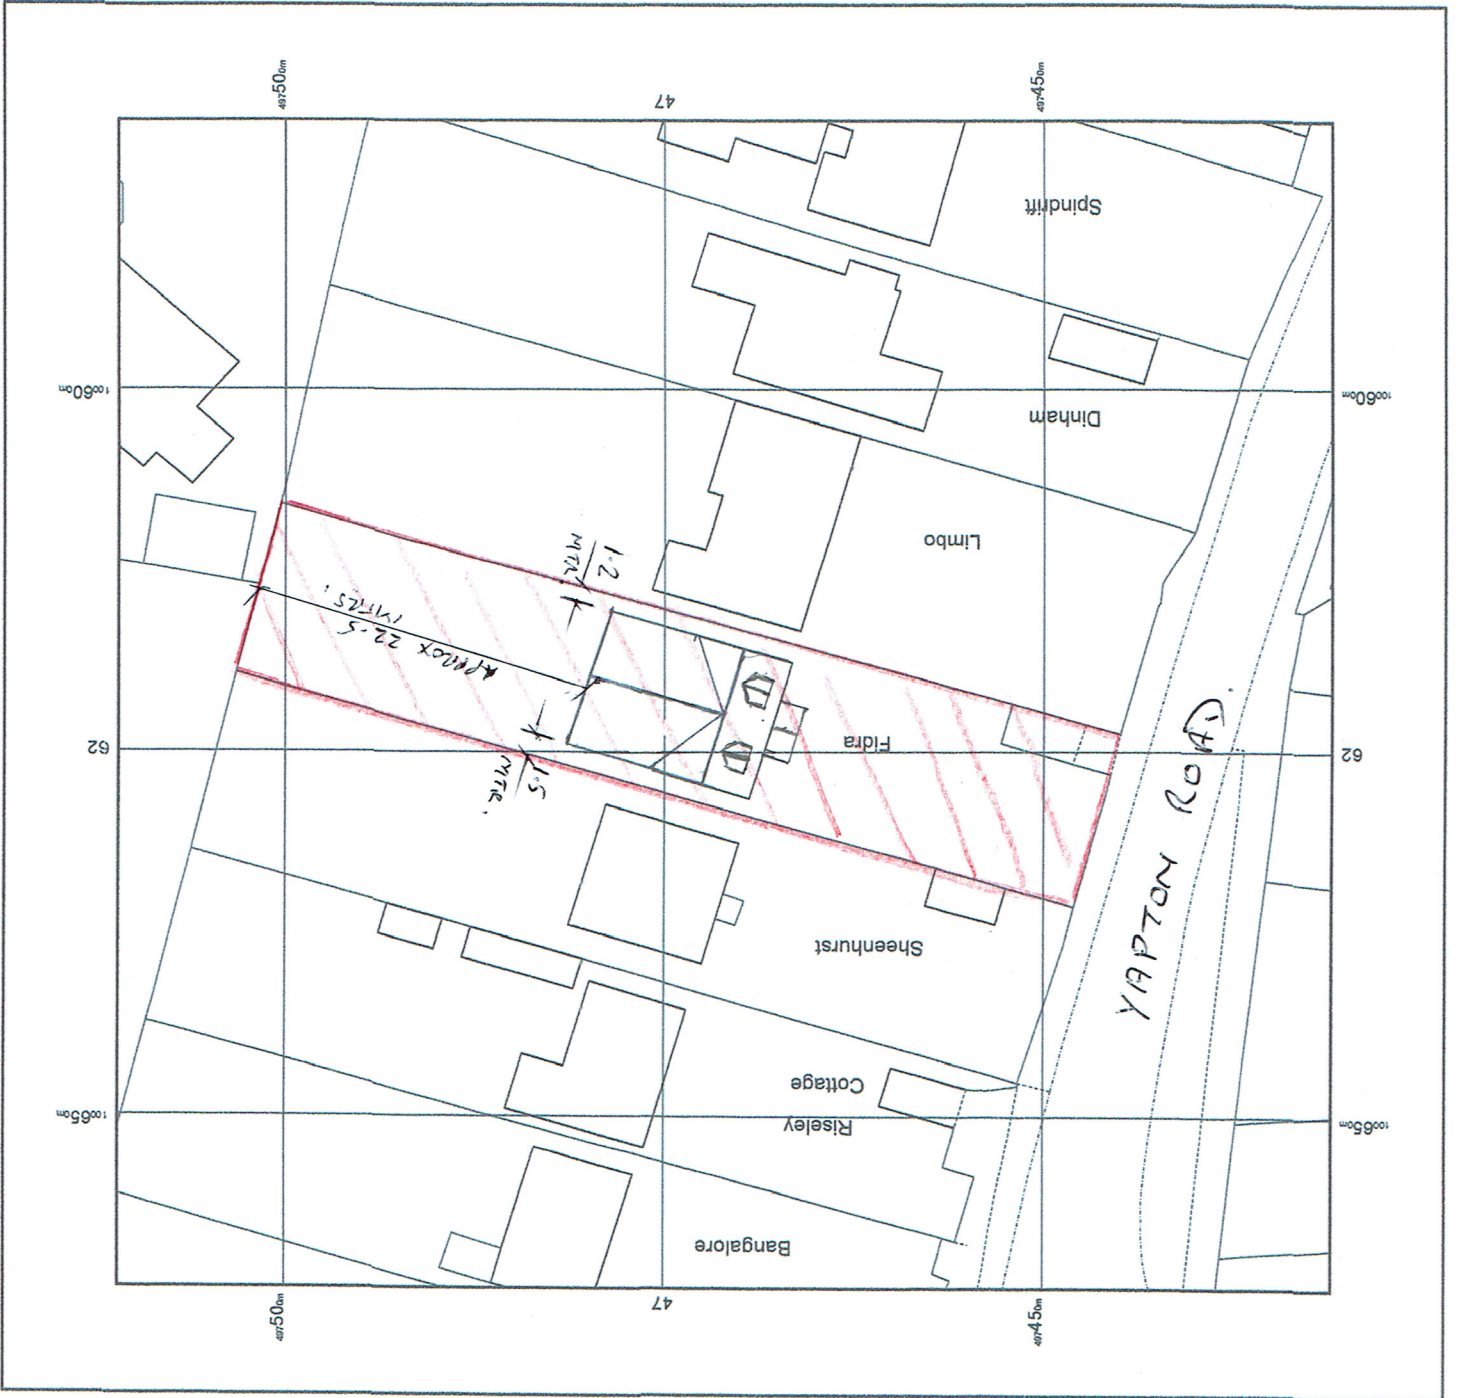

Scale 1:500

North
15m

