
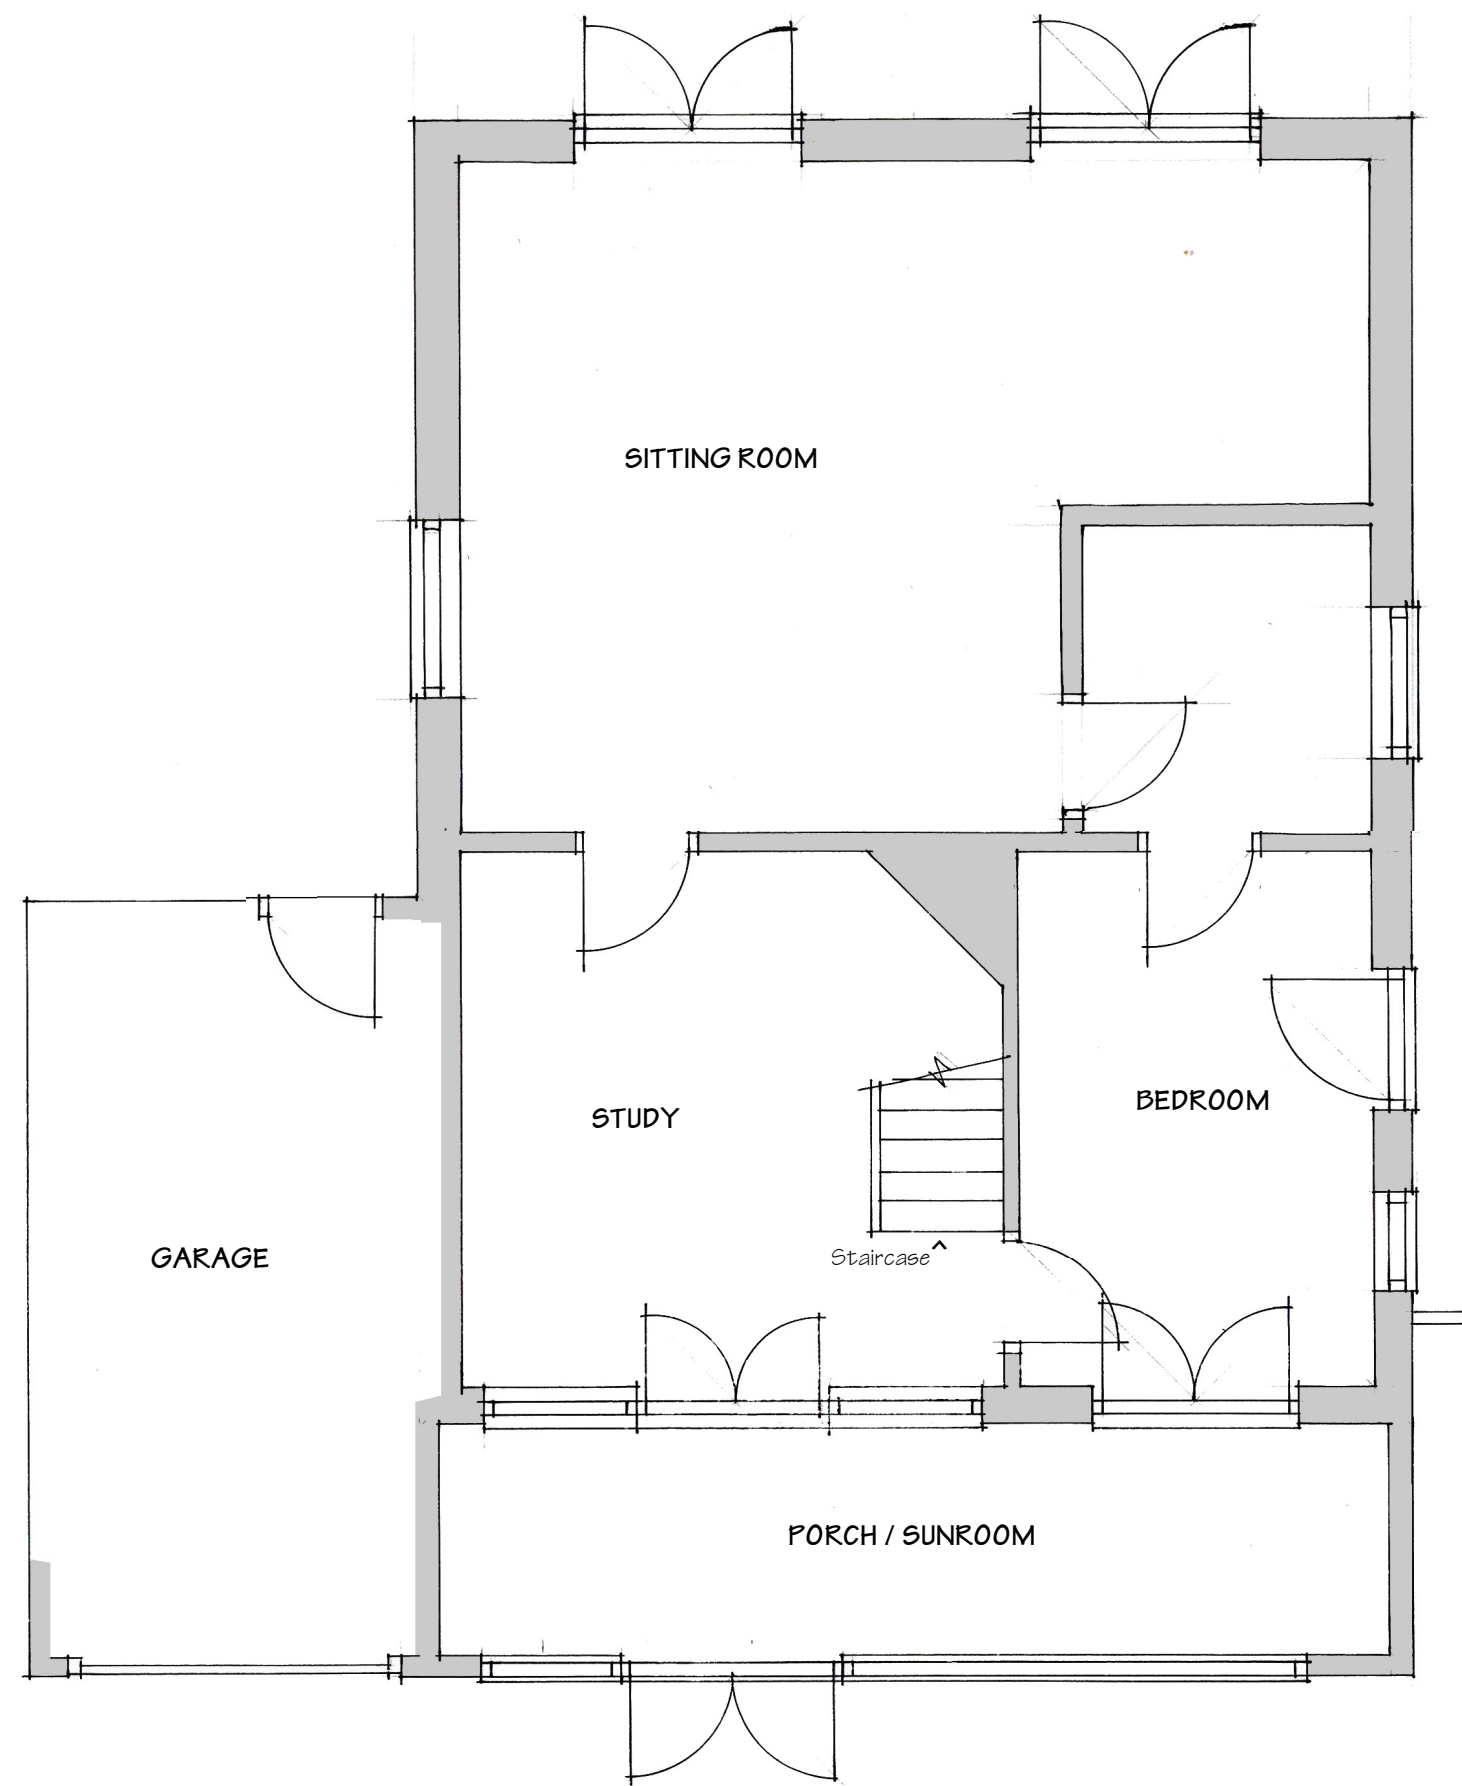


ARCHITECTURAL DESIGN

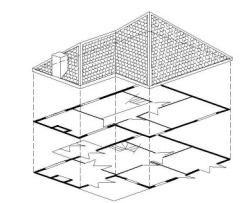

01730 268719
07878 068787
nmarchitectural@outlook.com

Saxon End
Bordean
Petersfield
Hampshire
GU32 1EP

Client
MRS F HOWARD

Job
**13 SEA WAY
ELMER**

Drawing COPYRIGHT ©

EXISTING FLOOR PLAN

Date Dec 2019

Ref	
FH/19/001	