
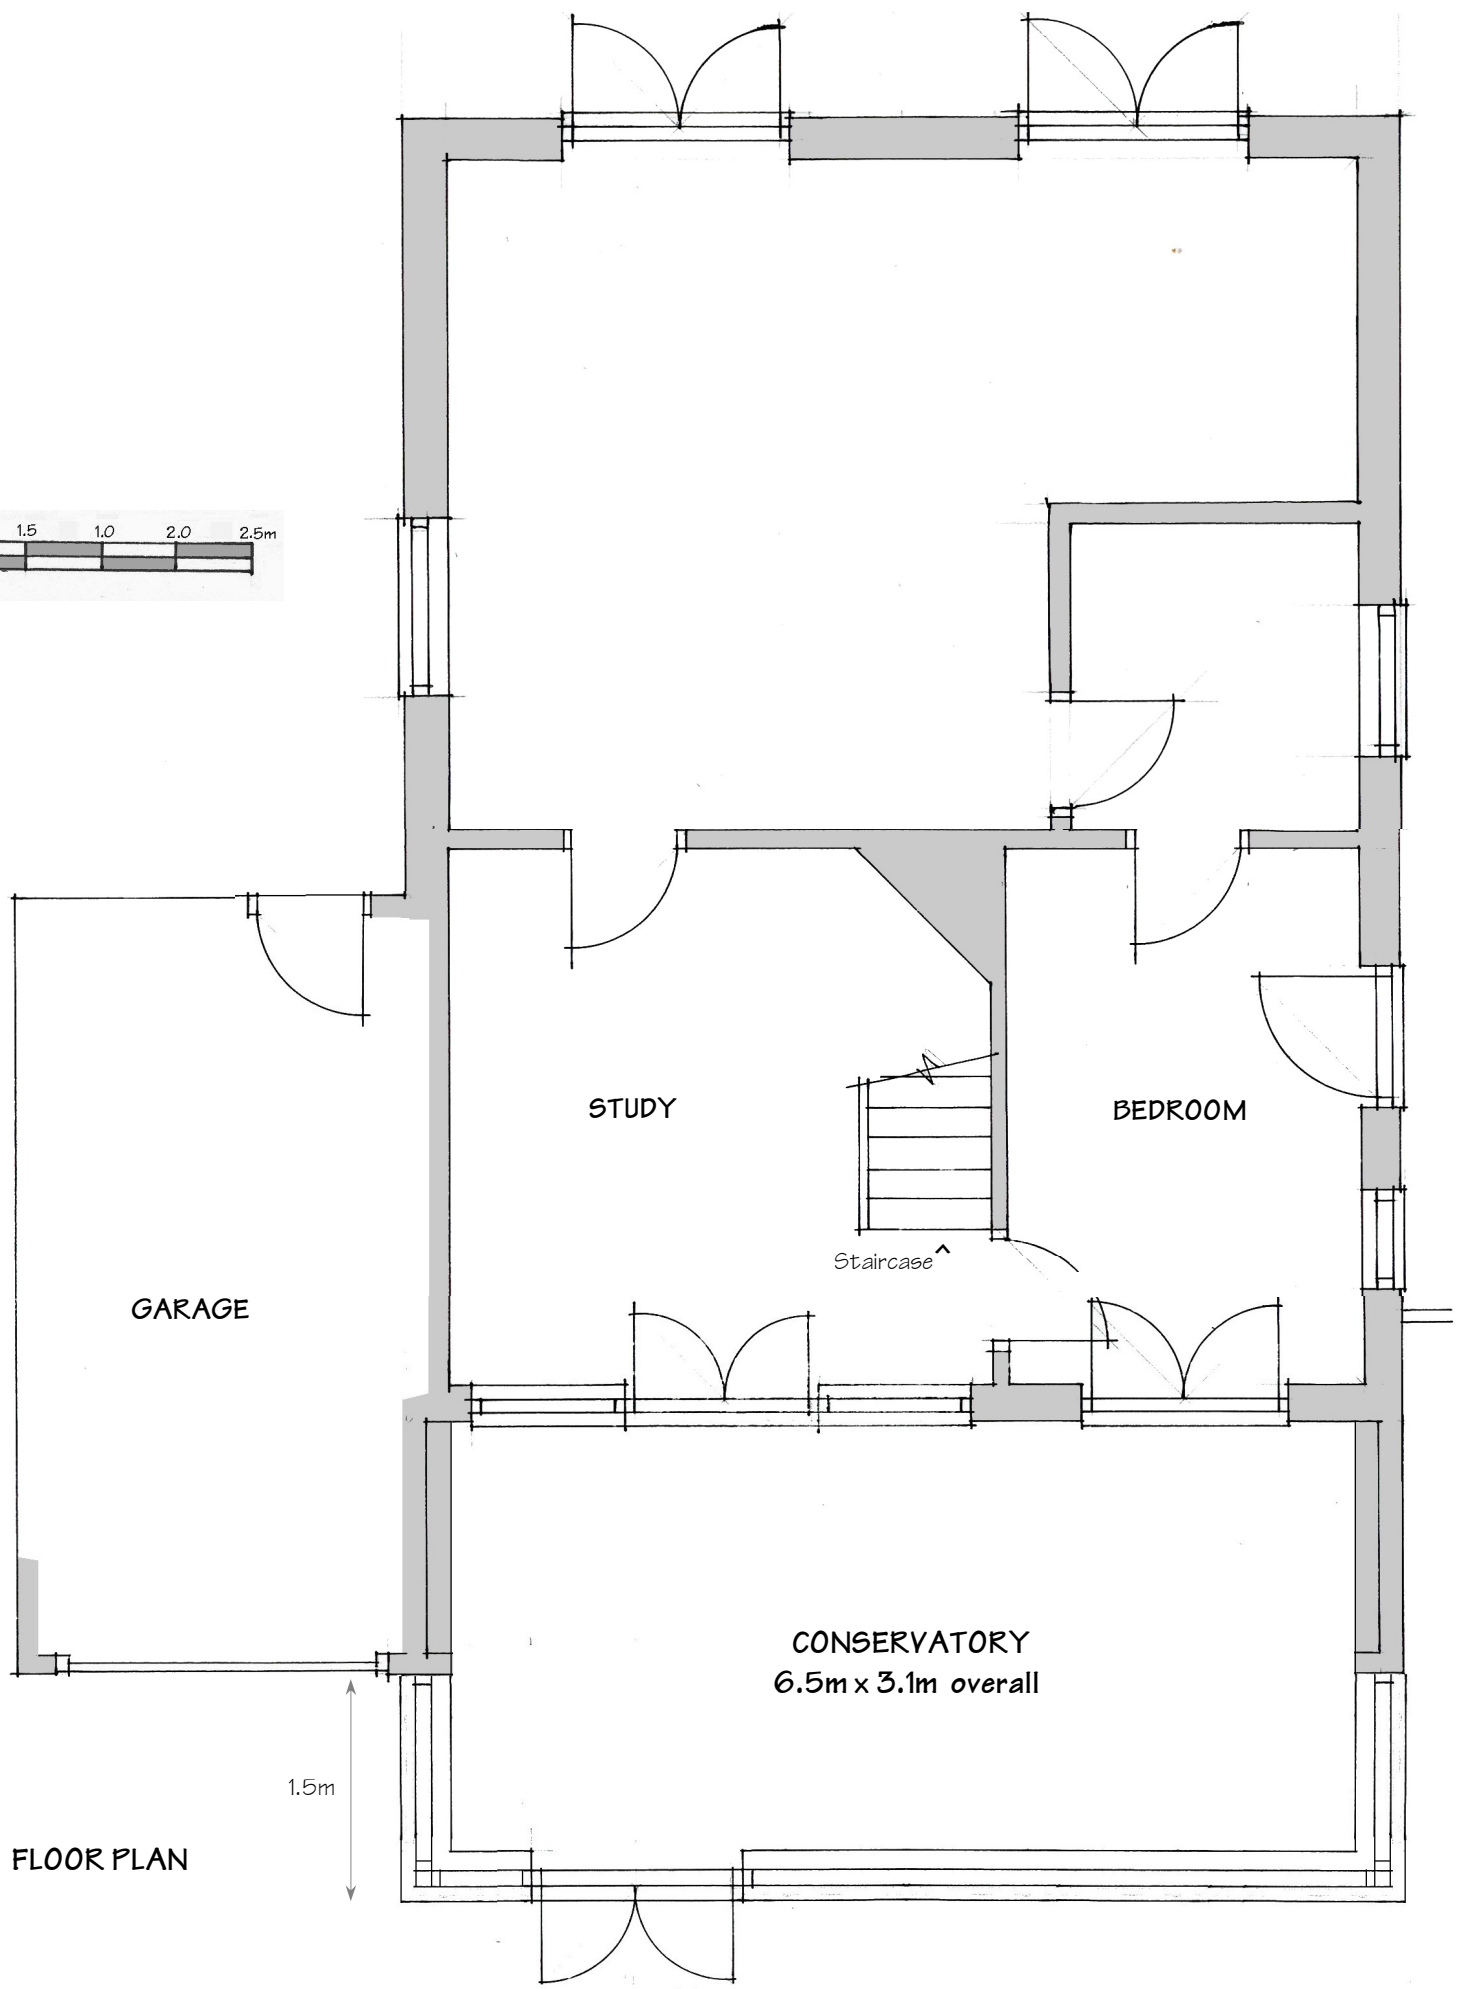


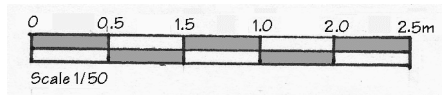

FLOOR PLAN

Water proof internal render on solid concrete blockwork inner skin.


Ceramic / stone floor tiling & water proof adhesive / grout on screed

125mm concrete floor slab reinforced with an A142 steel anti-crack mesh


Closed cell floor insulation on 1200 gauge polythene damp proof

DOT grade 1 hardcore on excavated sub-base at a depth approved by the building inspector.

FLOOD RESISTANT FLOOR / WALL DETAIL

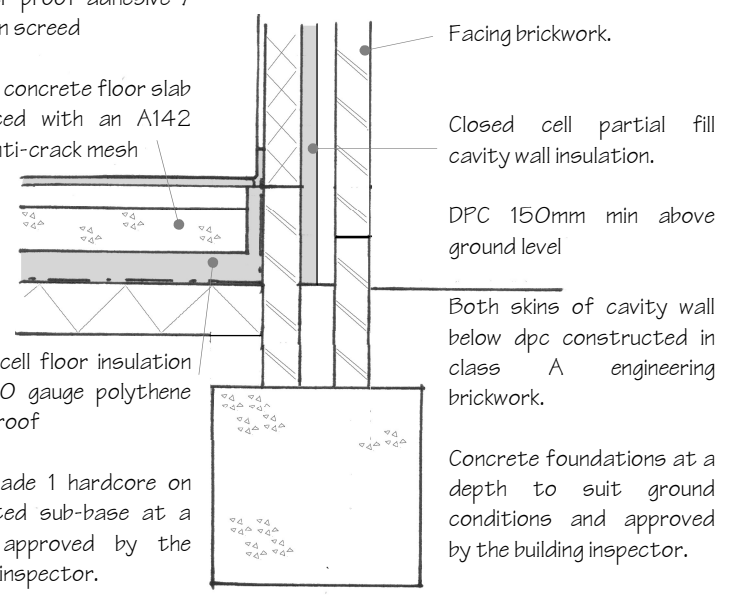

ARCHITECTURAL DESIGN

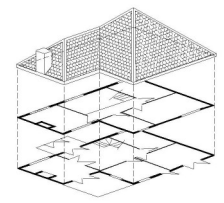

01730 268719  
07878 068787  
nmarchitectural@outlook.com

Saxon End  
Bordean  
Petersfield  
Hampshire  
GU32 1EP

Client  
**MRS F HOWARD**

Job  
**13 SEA WAY  
ELMER**

Drawing  
**PROPOSED FLOOR PLAN**

COPYRIGHT ©

Date Dec 2019

|                         |  |
|-------------------------|--|
| Ref<br><b>FH/19/003</b> |  |
|-------------------------|--|