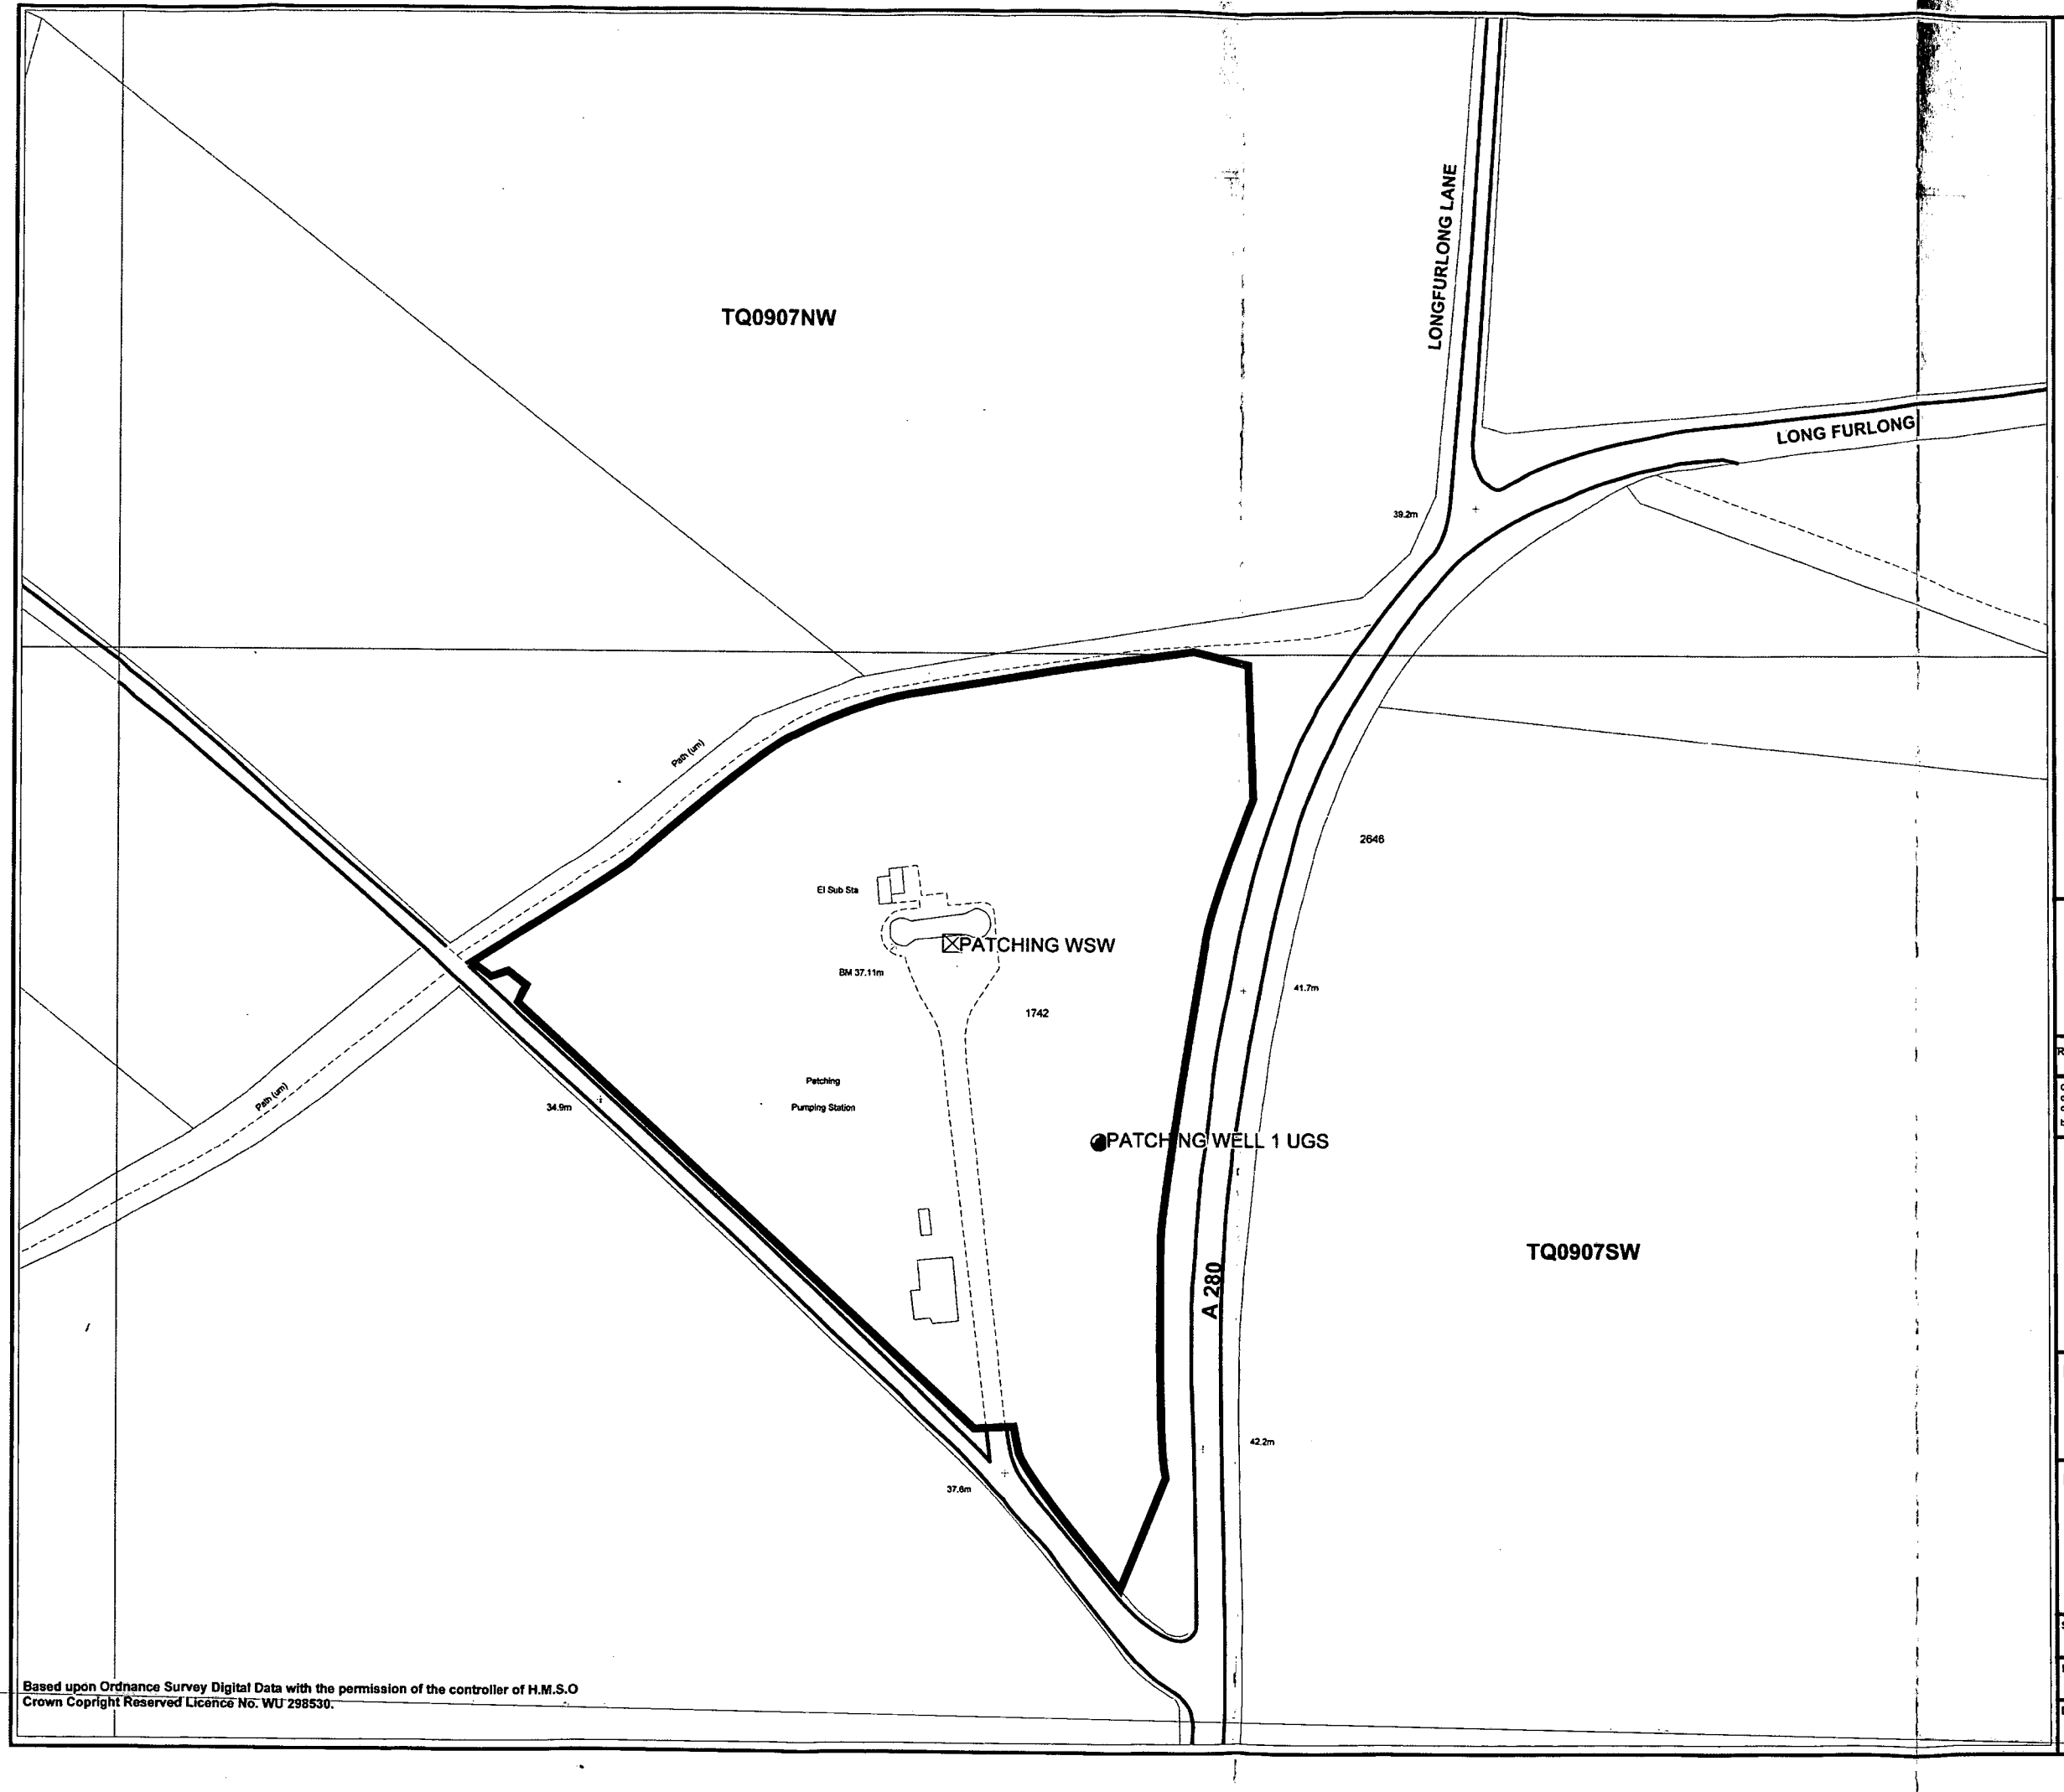

Based upon Ordnance Survey Digital Data with the permission of the controller of H.M.S.O
Crown Copyright Reserved Licence No. WU 298530.

ATKINS

Southern Water Ownership

ARUN DISTRICT COUNCIL
No. PA 13 06
RECEIVED 30-5-06

Rev.	Date	Description	By

Copyright and other intellectual property rights in this document and all related documents, drawings, etc., including calculations is invested in Southern Water plc. and cannot be used or reproduced for any other purpose than that for which they have been reproduced without the express permission in writing by Southern Water plc.

Southern Water

Southern House
Lewes Road
Falmer, Brighton
East Sussex BN1 9PY
Telephone (01273) 606766
Fax (01273) 663536

Project Title.
Disinfection Kiosk Gas & UV Chlorination System

Drawing Title.
Patching Pumping Station
Existing Site Plan

Scales	Drawn by	Date drawn	Sheet size
1:1250	SNW	05/05/2006	A3
Designed by	**Checked by**	**Approved by**	**Date approved**
N/A	**SW**	**MB**	**05/05/2006**
Drawing No.			**Revision**
5042849/051			---

ARUN DISTRICT COUNCIL:PA/13/06/ 30/05/2006