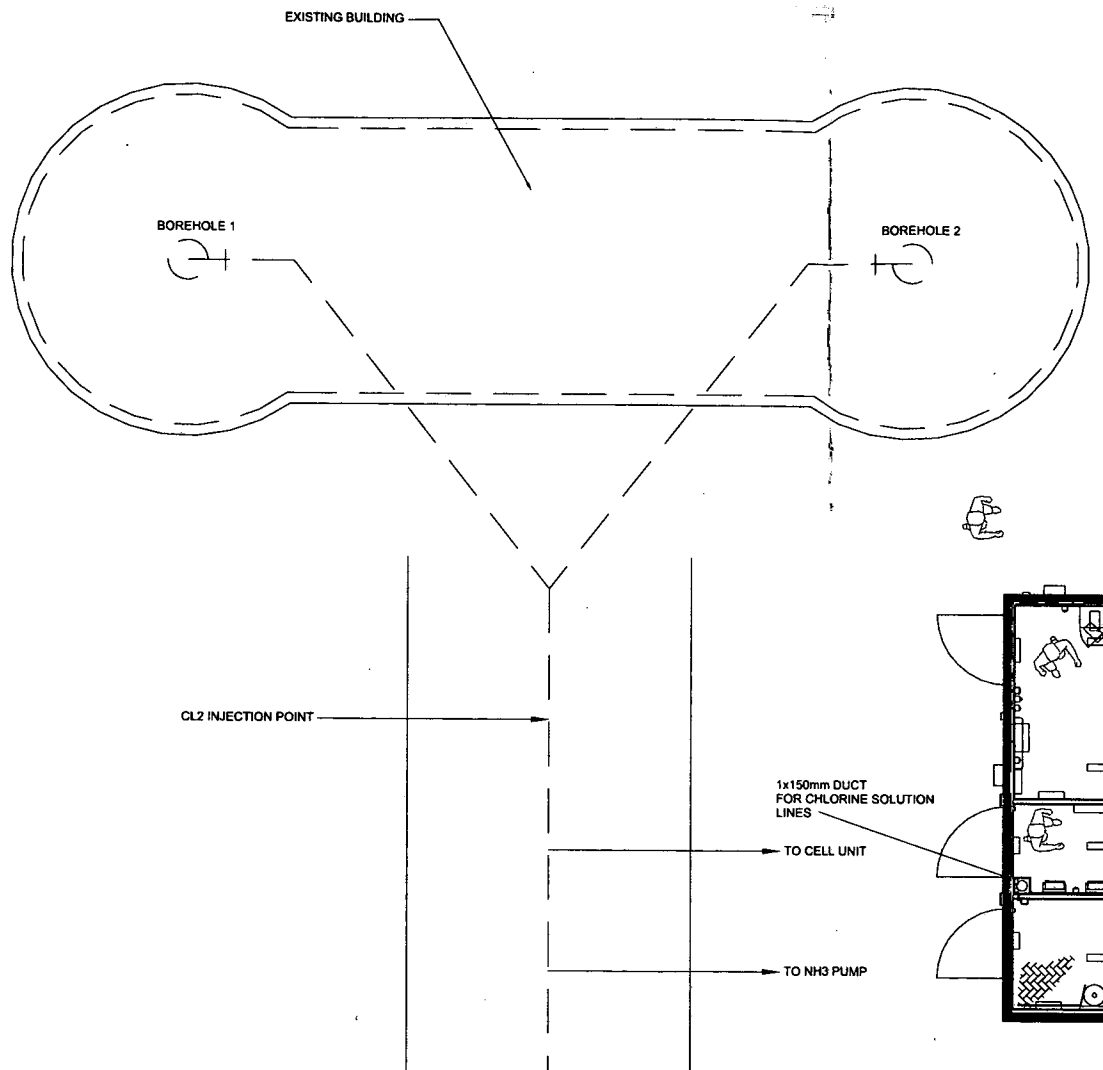

ARUN DISTRICT COUNCIL

No.	PA	13	06	
RECEIVED	30-5-06			

NOTES:

Red line
Application Site
Boundary

REV	DATE	REVISION DESCRIPTION	BY	CHK	APPD
1	8/5/06	ORIGINAL	AST	LC	BB

WALLACE & TIERNAN

PROJECTS DIVISION

DRAWING TITLE:
SITE LOCATION PLAN
GAS KIOSK
GAS KIOSK CHLORINATION SYSTEM

PROJECT TITLE:
PATCHING PS
W.O. EUTC/9398/SC/9254/33

DRN BY:	CHK BY:	APPD BY:	
AST	LC	BB	USFilter A Siemens Business
DATE: 8/5/06	SCALE: N.T.S.	MASTER SIZE: A1	

DRAWING No.: SM5096-SP01-01 | TOTAL SHEETS: 1 | ISSUE: 1

ARUN DISTRICT COUNCIL:PA/13/06/ 30/05/2006