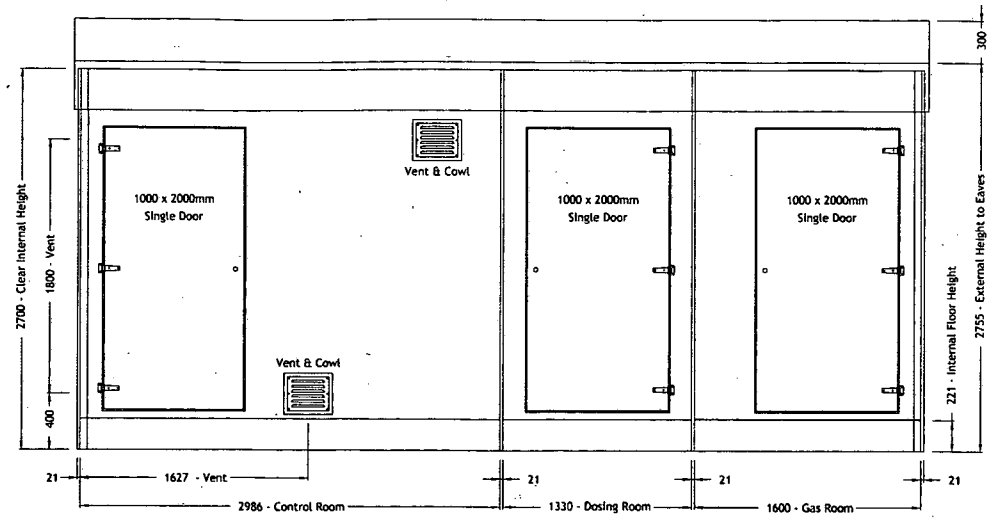

FRONT WALL - ELEVATION (A) - SCALE 1:50

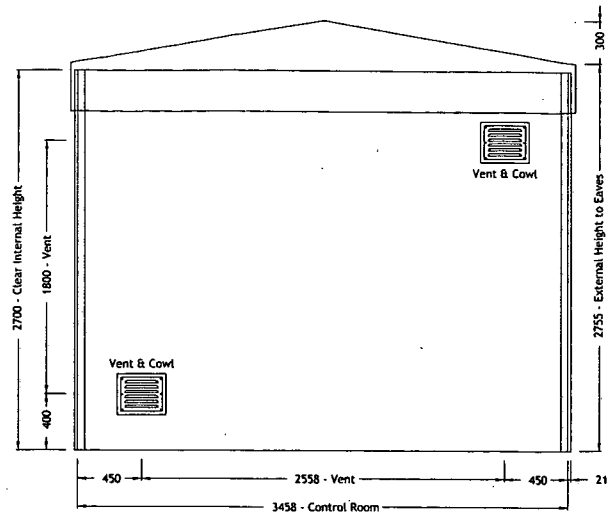

LH SIDE WALL - ELEVATION (B) - SCALE 1:50

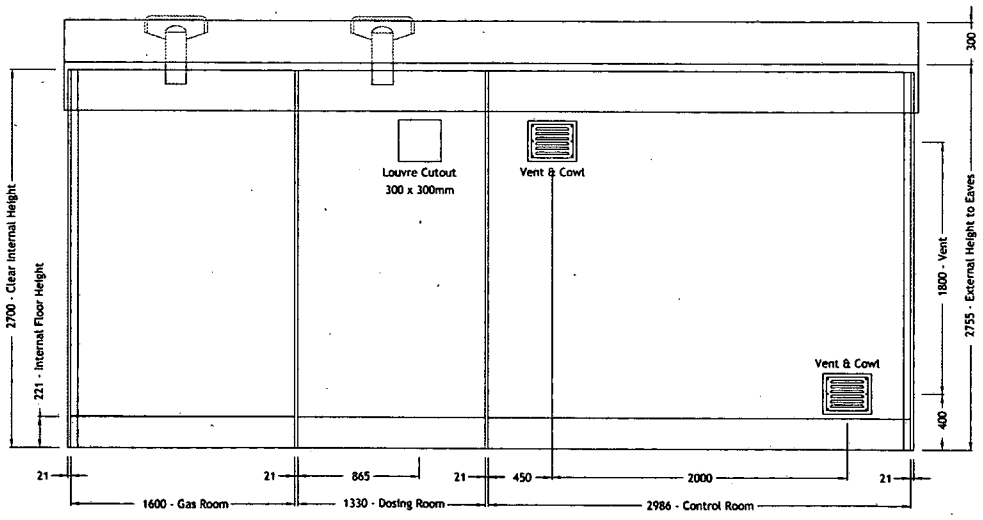

REAR WALL - ELEVATION (C) - SCALE 1:50

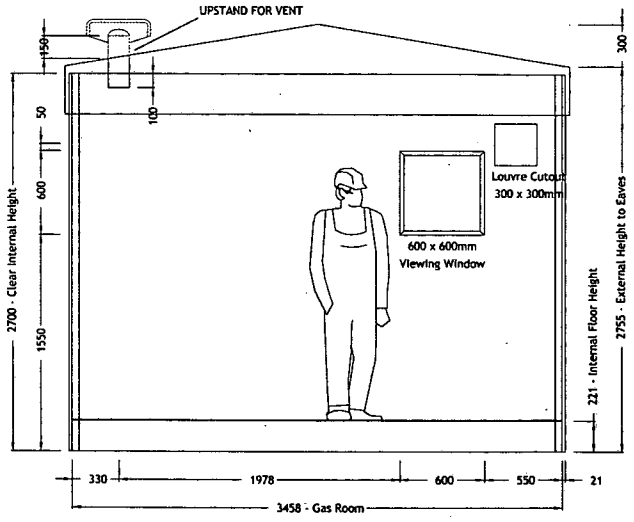

RH SIDE WALL - ELEVATION (D) - SCALE 1:50

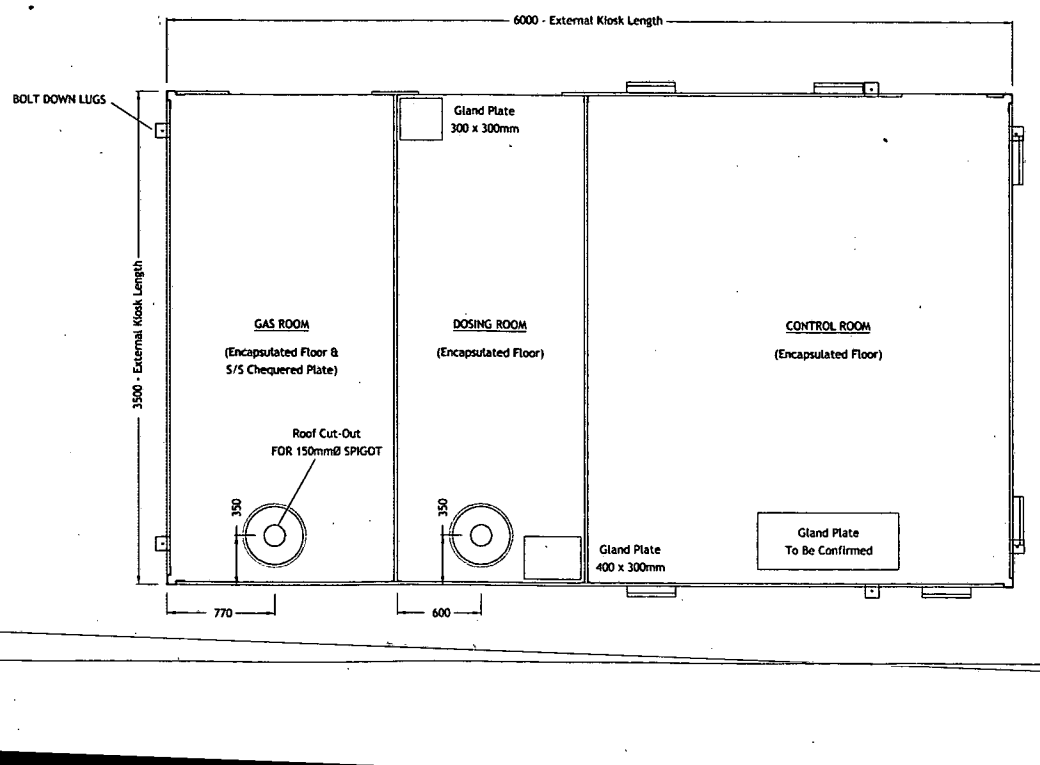

NOTES:

ARUN DISTRICT COUNCIL

No.	PA	13	06	
RECEIVED	30-5-06			

REV	DATE	REVISION DESCRIPTION	BY	CHK	APPD
1	17/5/06	ORIGINAL	AST	LC	BB

WALLACE & TIERNAN

PROJECTS DIVISION

DRAWING TITLE:

KIOSK LAYOUT
GAS CHLORINATION SYSTEM

PROJECT TITLE:

PATCHING
W.O. EUTC/9398/SC/9254/27

DRN BY:	CHK BY:	APPD BY:	
AST	LC	BB	USFilter A Siemens Business
DATE: 17/5/06	SCALE: 1:50	MASTER SIZE: A3	

DRAWING No.:	TOTAL SHEETS:	ISSUE:
SM5096-MU01	1	1

ARUN DISTRICT COUNCIL:PA/13/06/ 30/05/2006