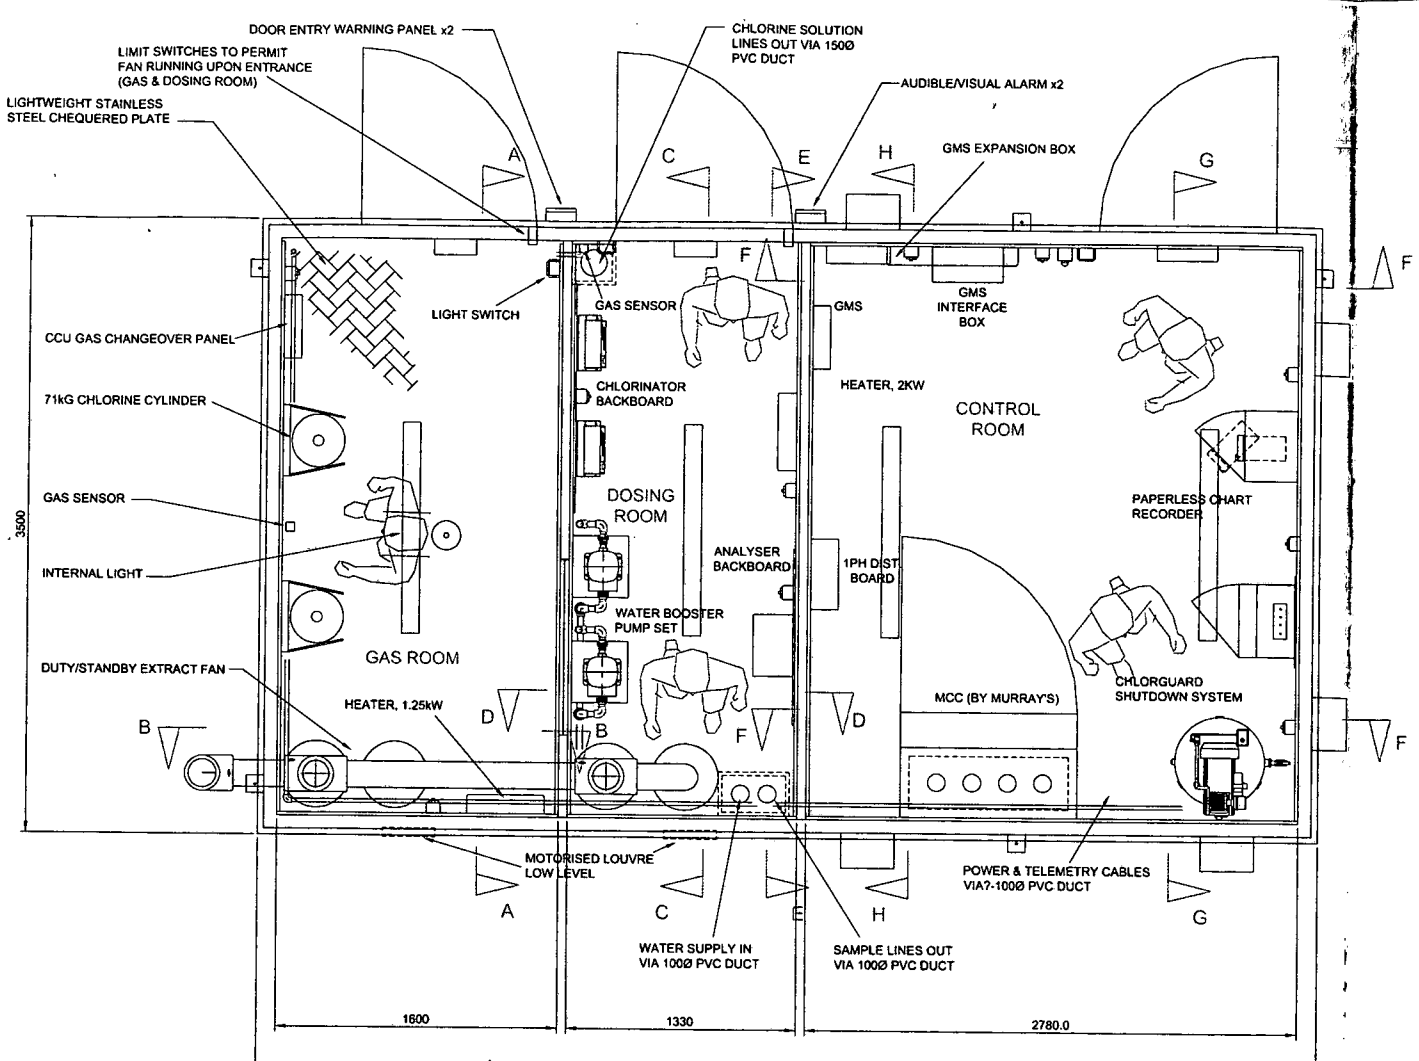

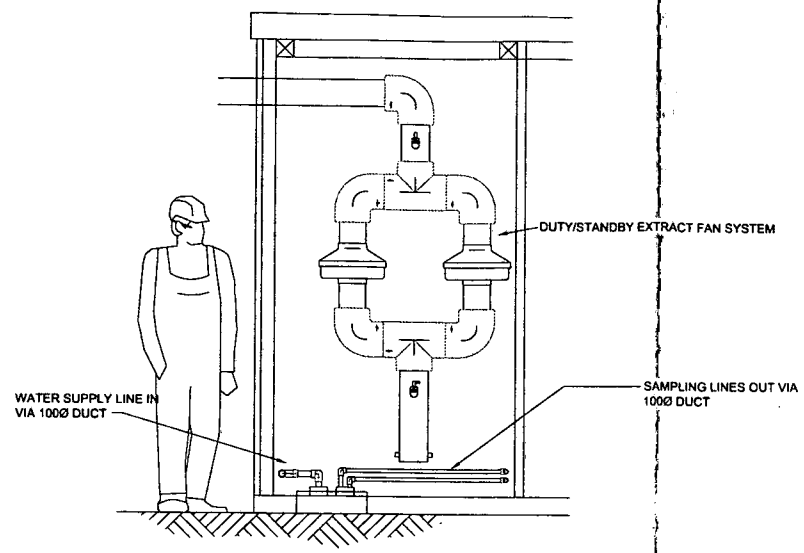

SECTION D-D

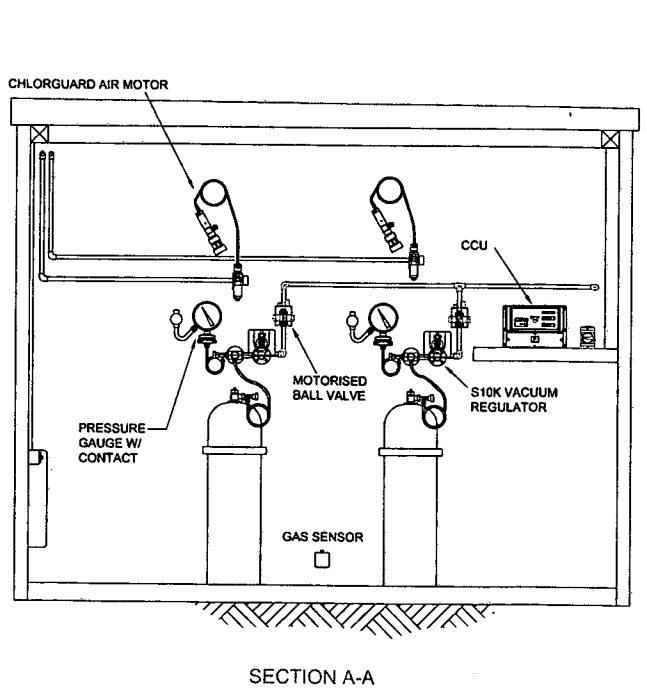

SECTION A-A

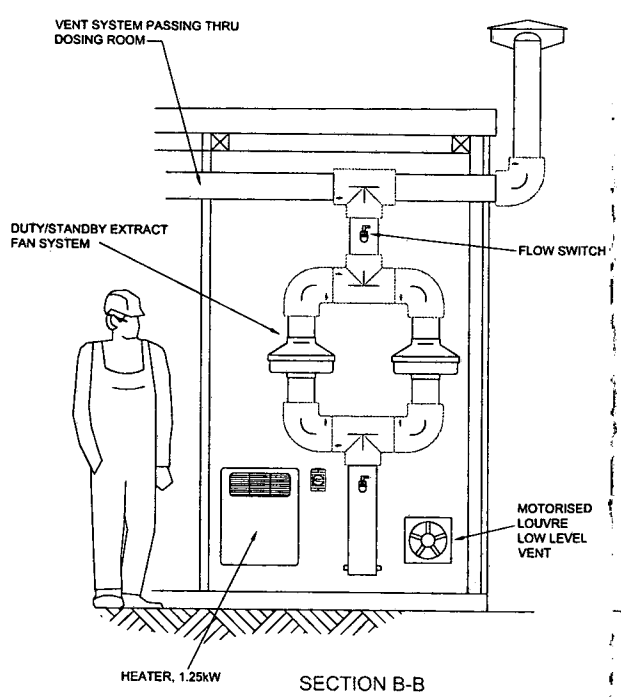

SECTION B-B

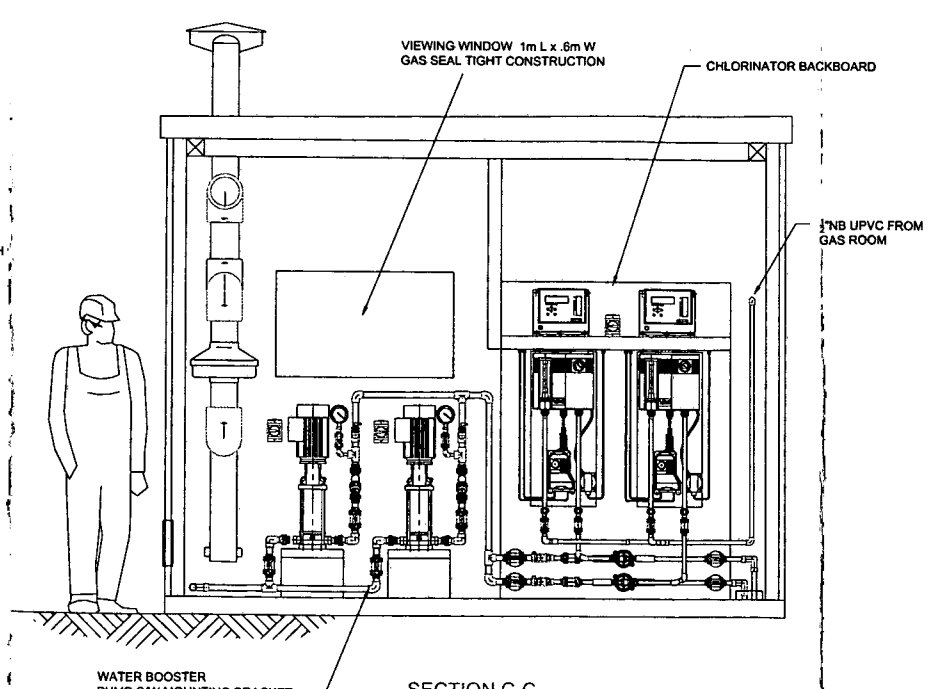

SECTION C-C

NOTES:

REFERENCE DRAWING:

SM5096-PI01 - P & I D
SM5096-SP01 - BLOCK PLAN

ARUN DISTRICT COUNCIL

No.	PA	13	06	
RECEIVED	30-5-06			

REV	DATE	REVISION DESCRIPTION	BY	CHK	APPD
1	20/4/06	ORIGINAL	AST	LC	BB

WALLACE & TIERNAN

PROJECTS DIVISION

DRAWING TITLE:
GENERAL ARRANGEMENT
GAS CHLORINATION SYSTEM

PROJECT TITLE:
PATCHING
W.O. EUTC/9398/SC/9254/33

DRN BY:	CHK BY:	APPD BY:	
AST	LC	BB	USFilter A Siemens Business
DATE: 20/4/06	SCALE: 1:20	MASTER SIZE: A1	

DRAWING No.:	TOTAL SHEETS:	ISSUE:
SM5096-GA01-01	2	1

ARUN DISTRICT COUNCIL: PA/13/06/ 30/05/2006