


WEST ELEVATION, 141 THE STREET, PATCHING
WITH SOLAR PANELS

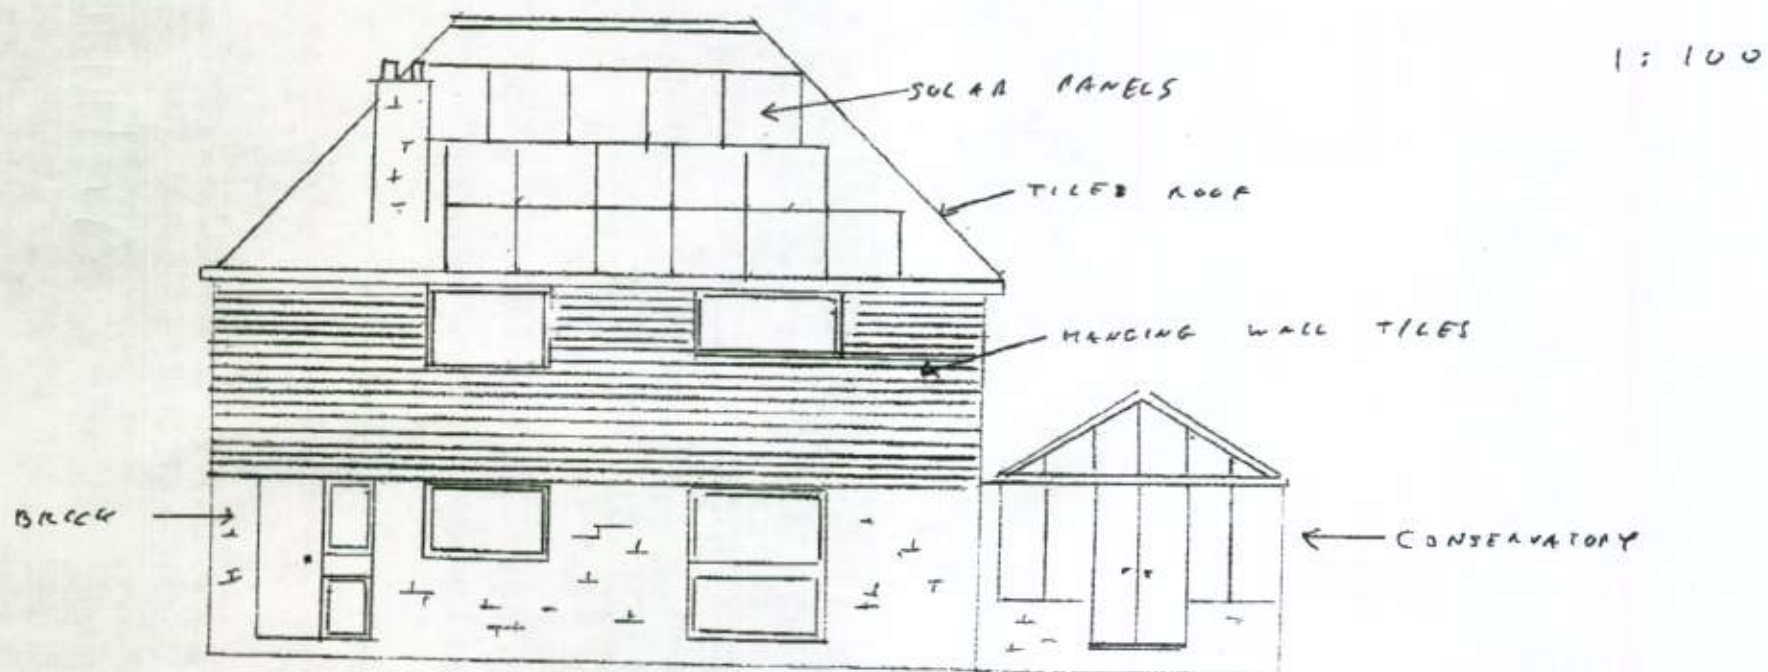

PA/13/11/cap.