


WEST ELEVATION, 141 THE STREET, PATCHING

EXISTING SITUATION

1:100

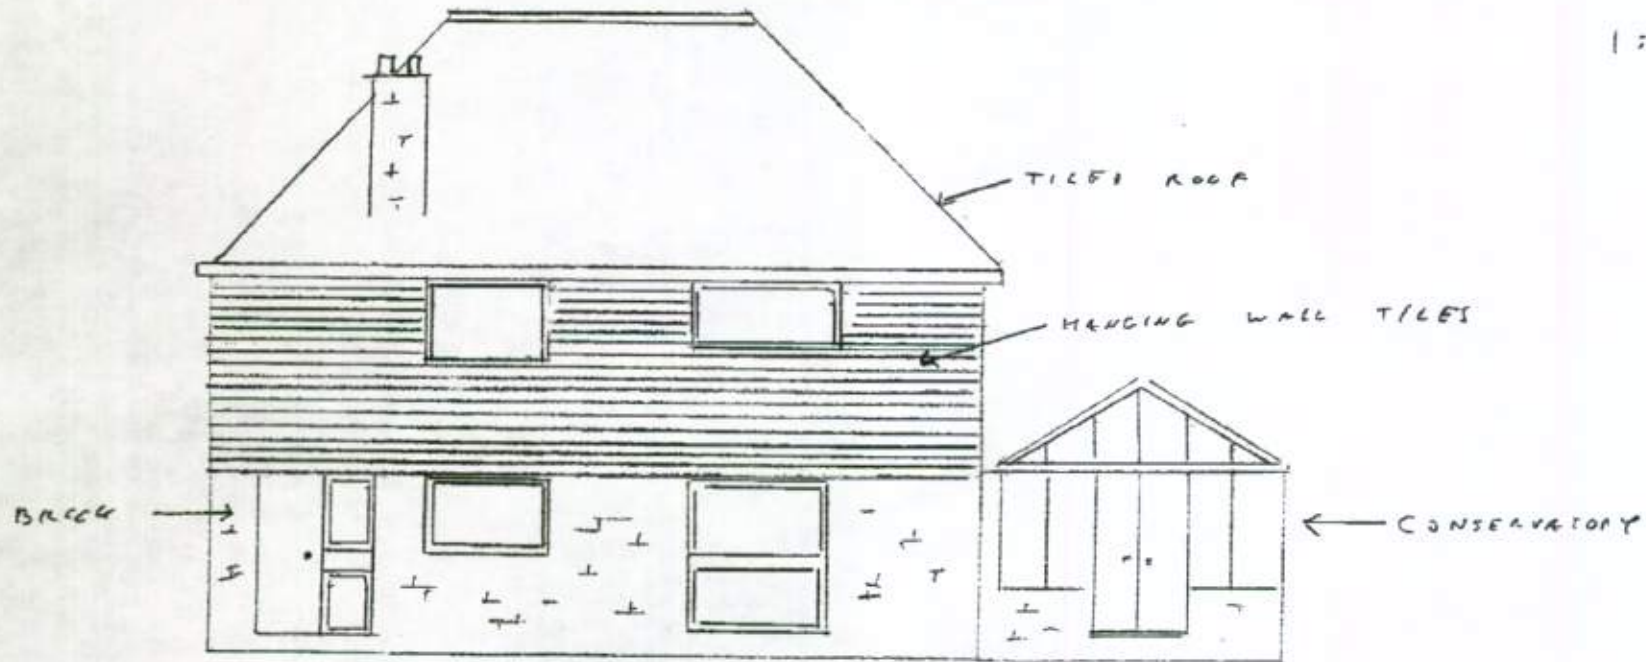

PA113/111/af.