


NORTH ELEVATION OF GARAGE AT 191 THE STREET, PATCHING WITH PROPOSED FEATHER BOARDING
AND WINDOW

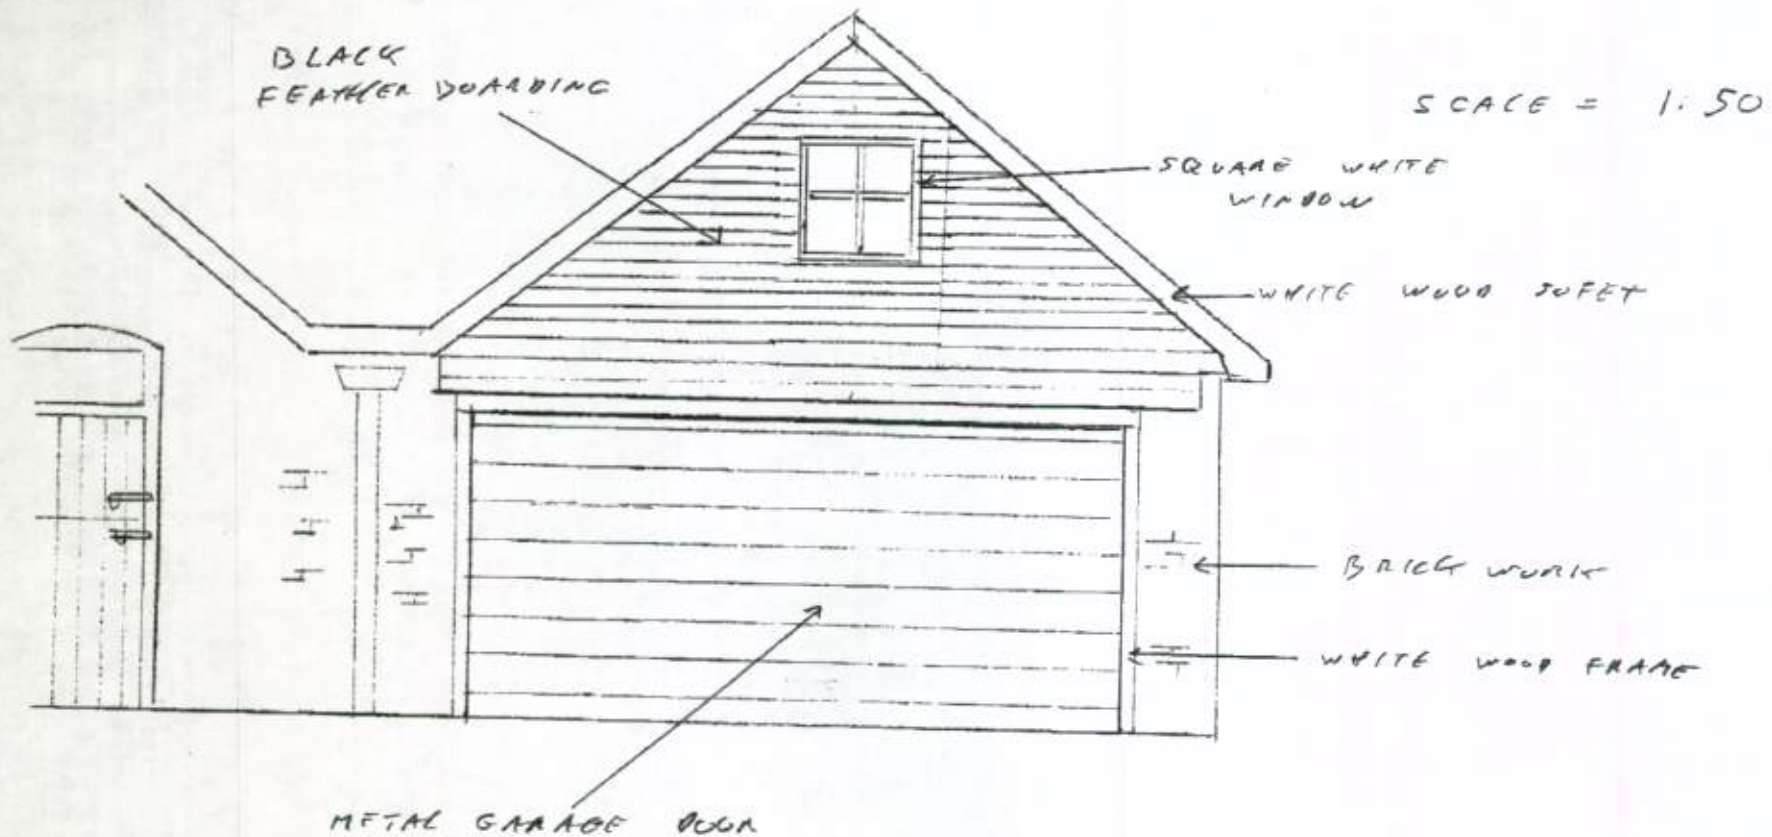

PA/13/11/cyf.