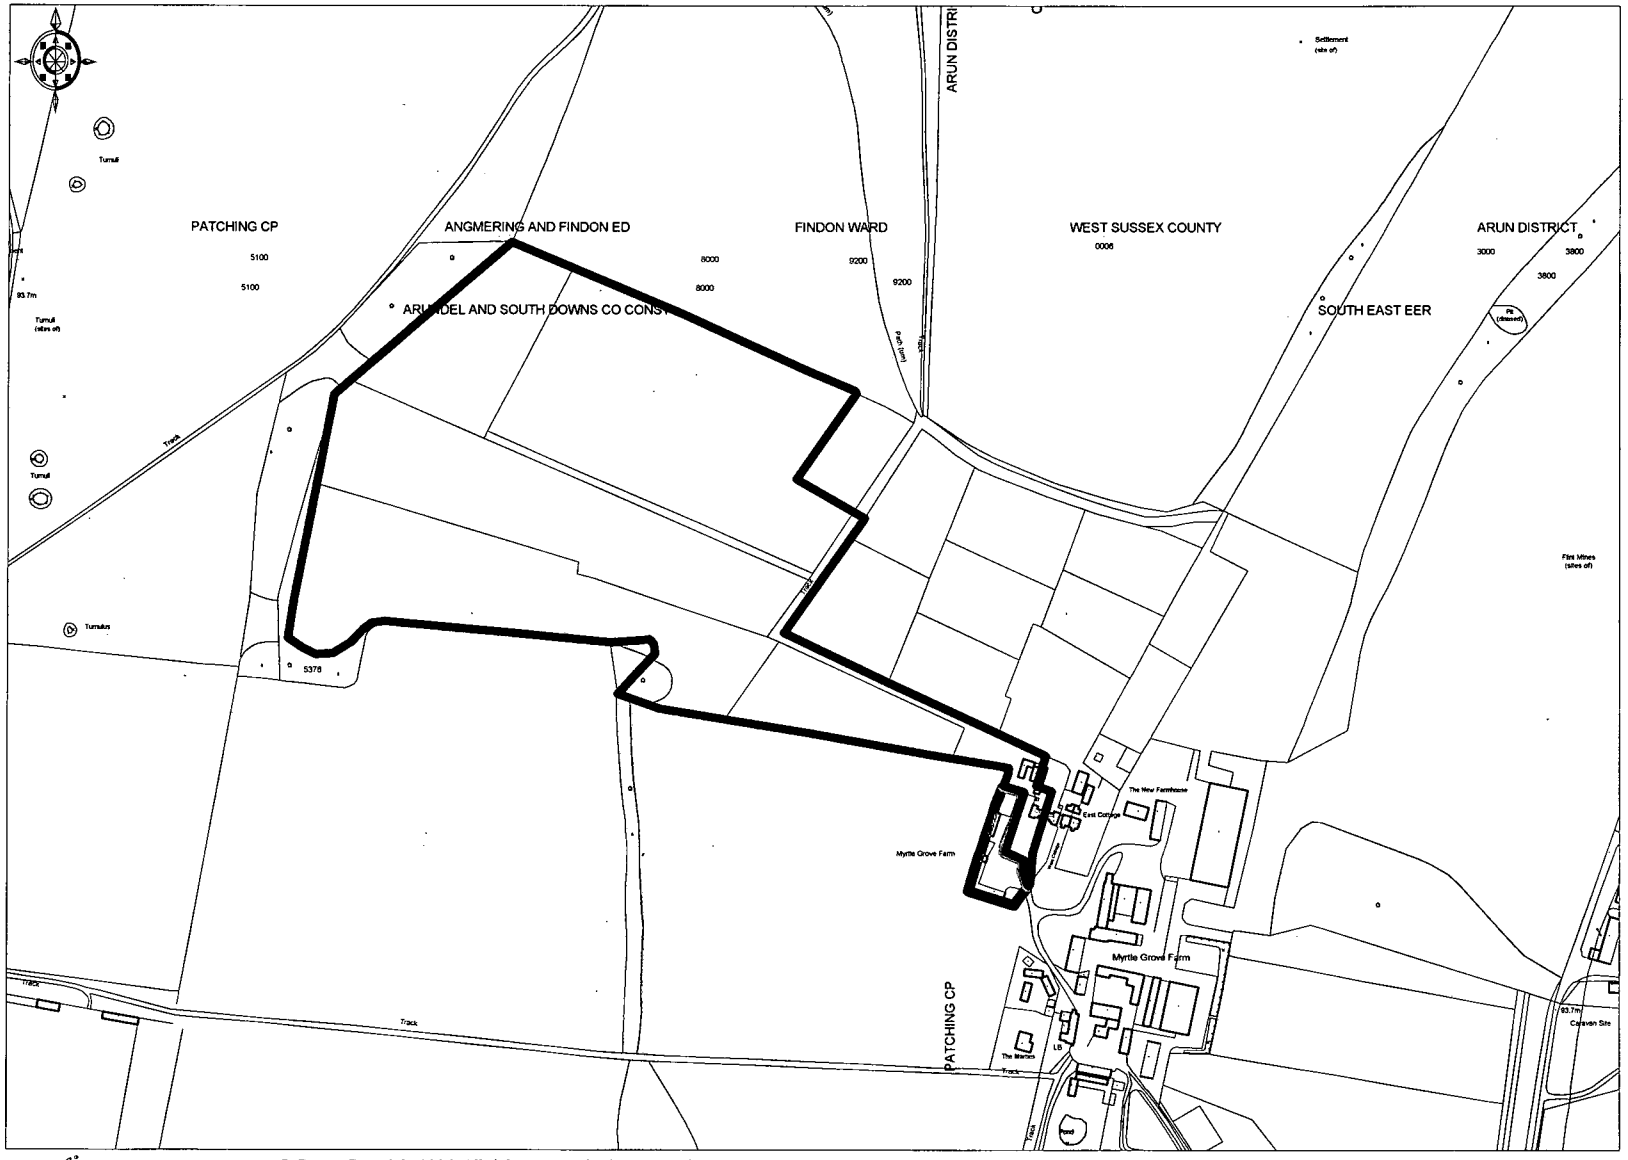


© Crown Copyright 2006. All rights reserved. Licence number 100020449. Plotted Scale - 1:5000

Site Location Plan (Blue Line)

ARUN DISTRICT COUNCIL: PA/15/06/ 12/07/2006