
Lennon Planning Ltd

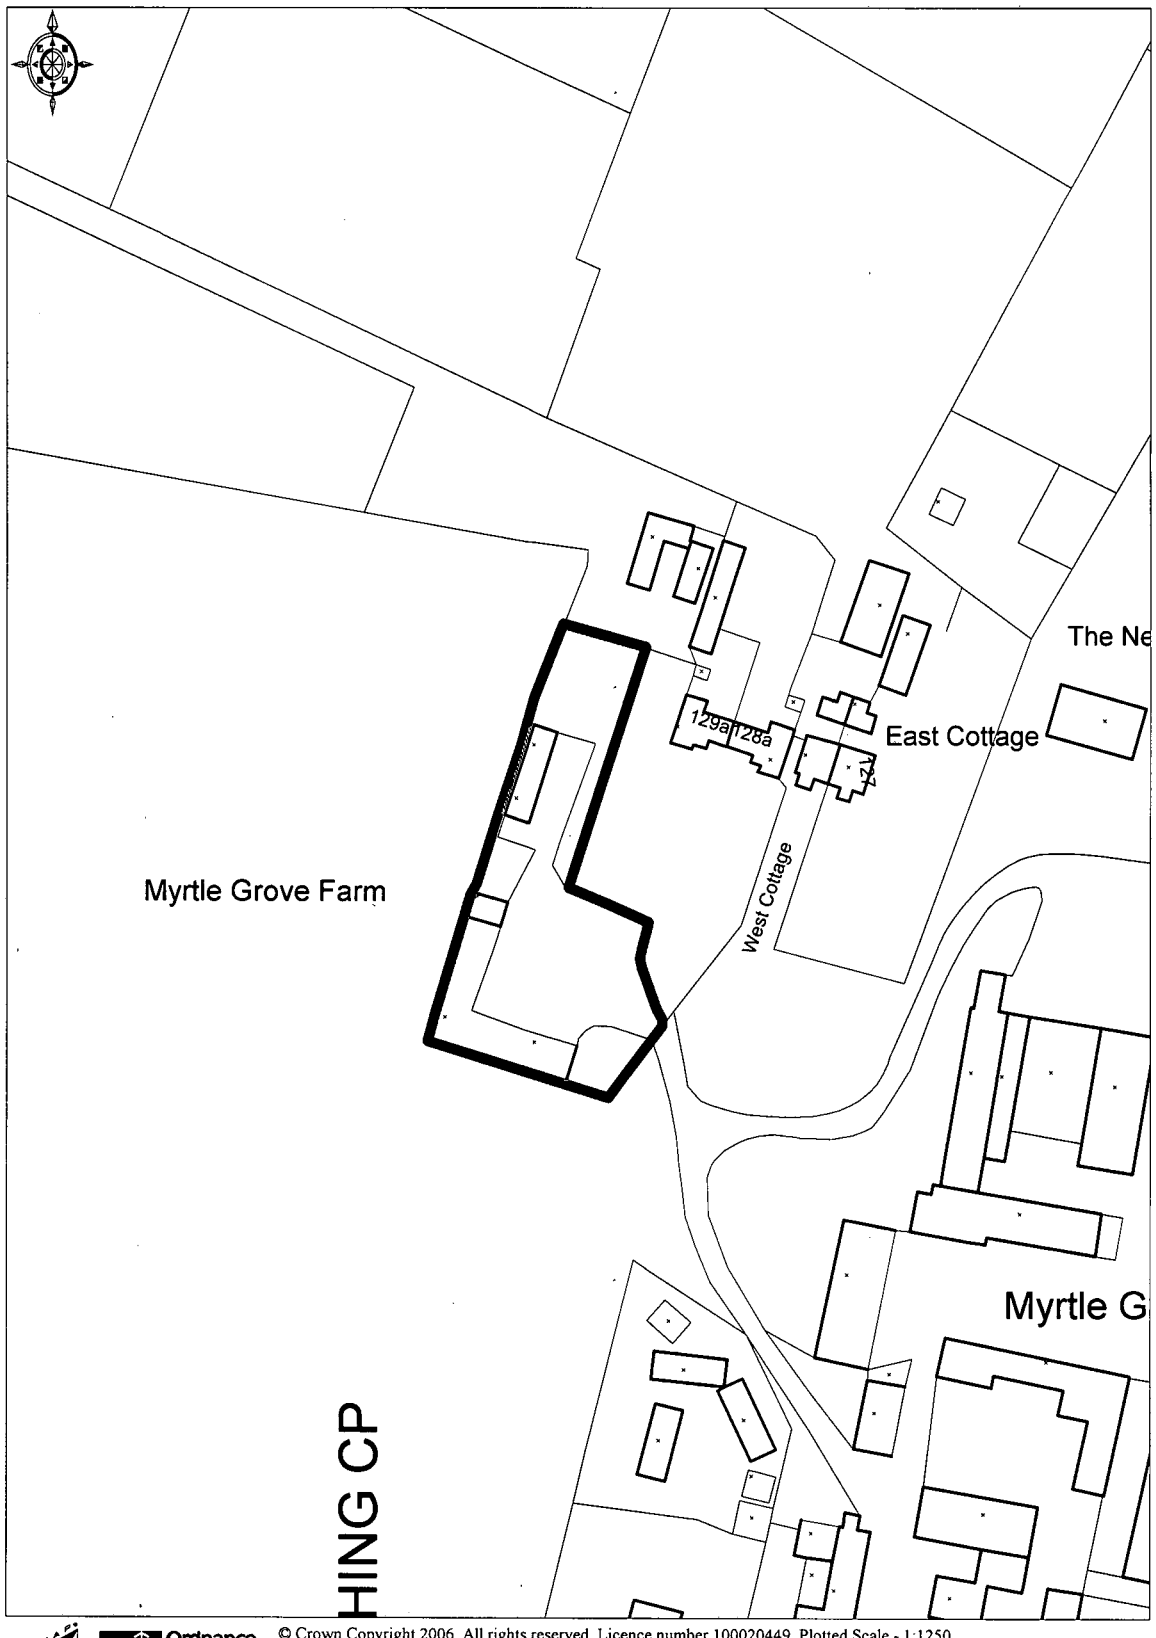

Ordnance Survey
© Crown Copyright 2006. All rights reserved. Licence number 100020449. Plotted Scale - 1:1250

Site Location Plan