
SCALE 1:100

DWG No: D2402-001

EXISTING BARN LAYOUT

BARN AT PRESENT 11 STABLES PLUS STORAGE

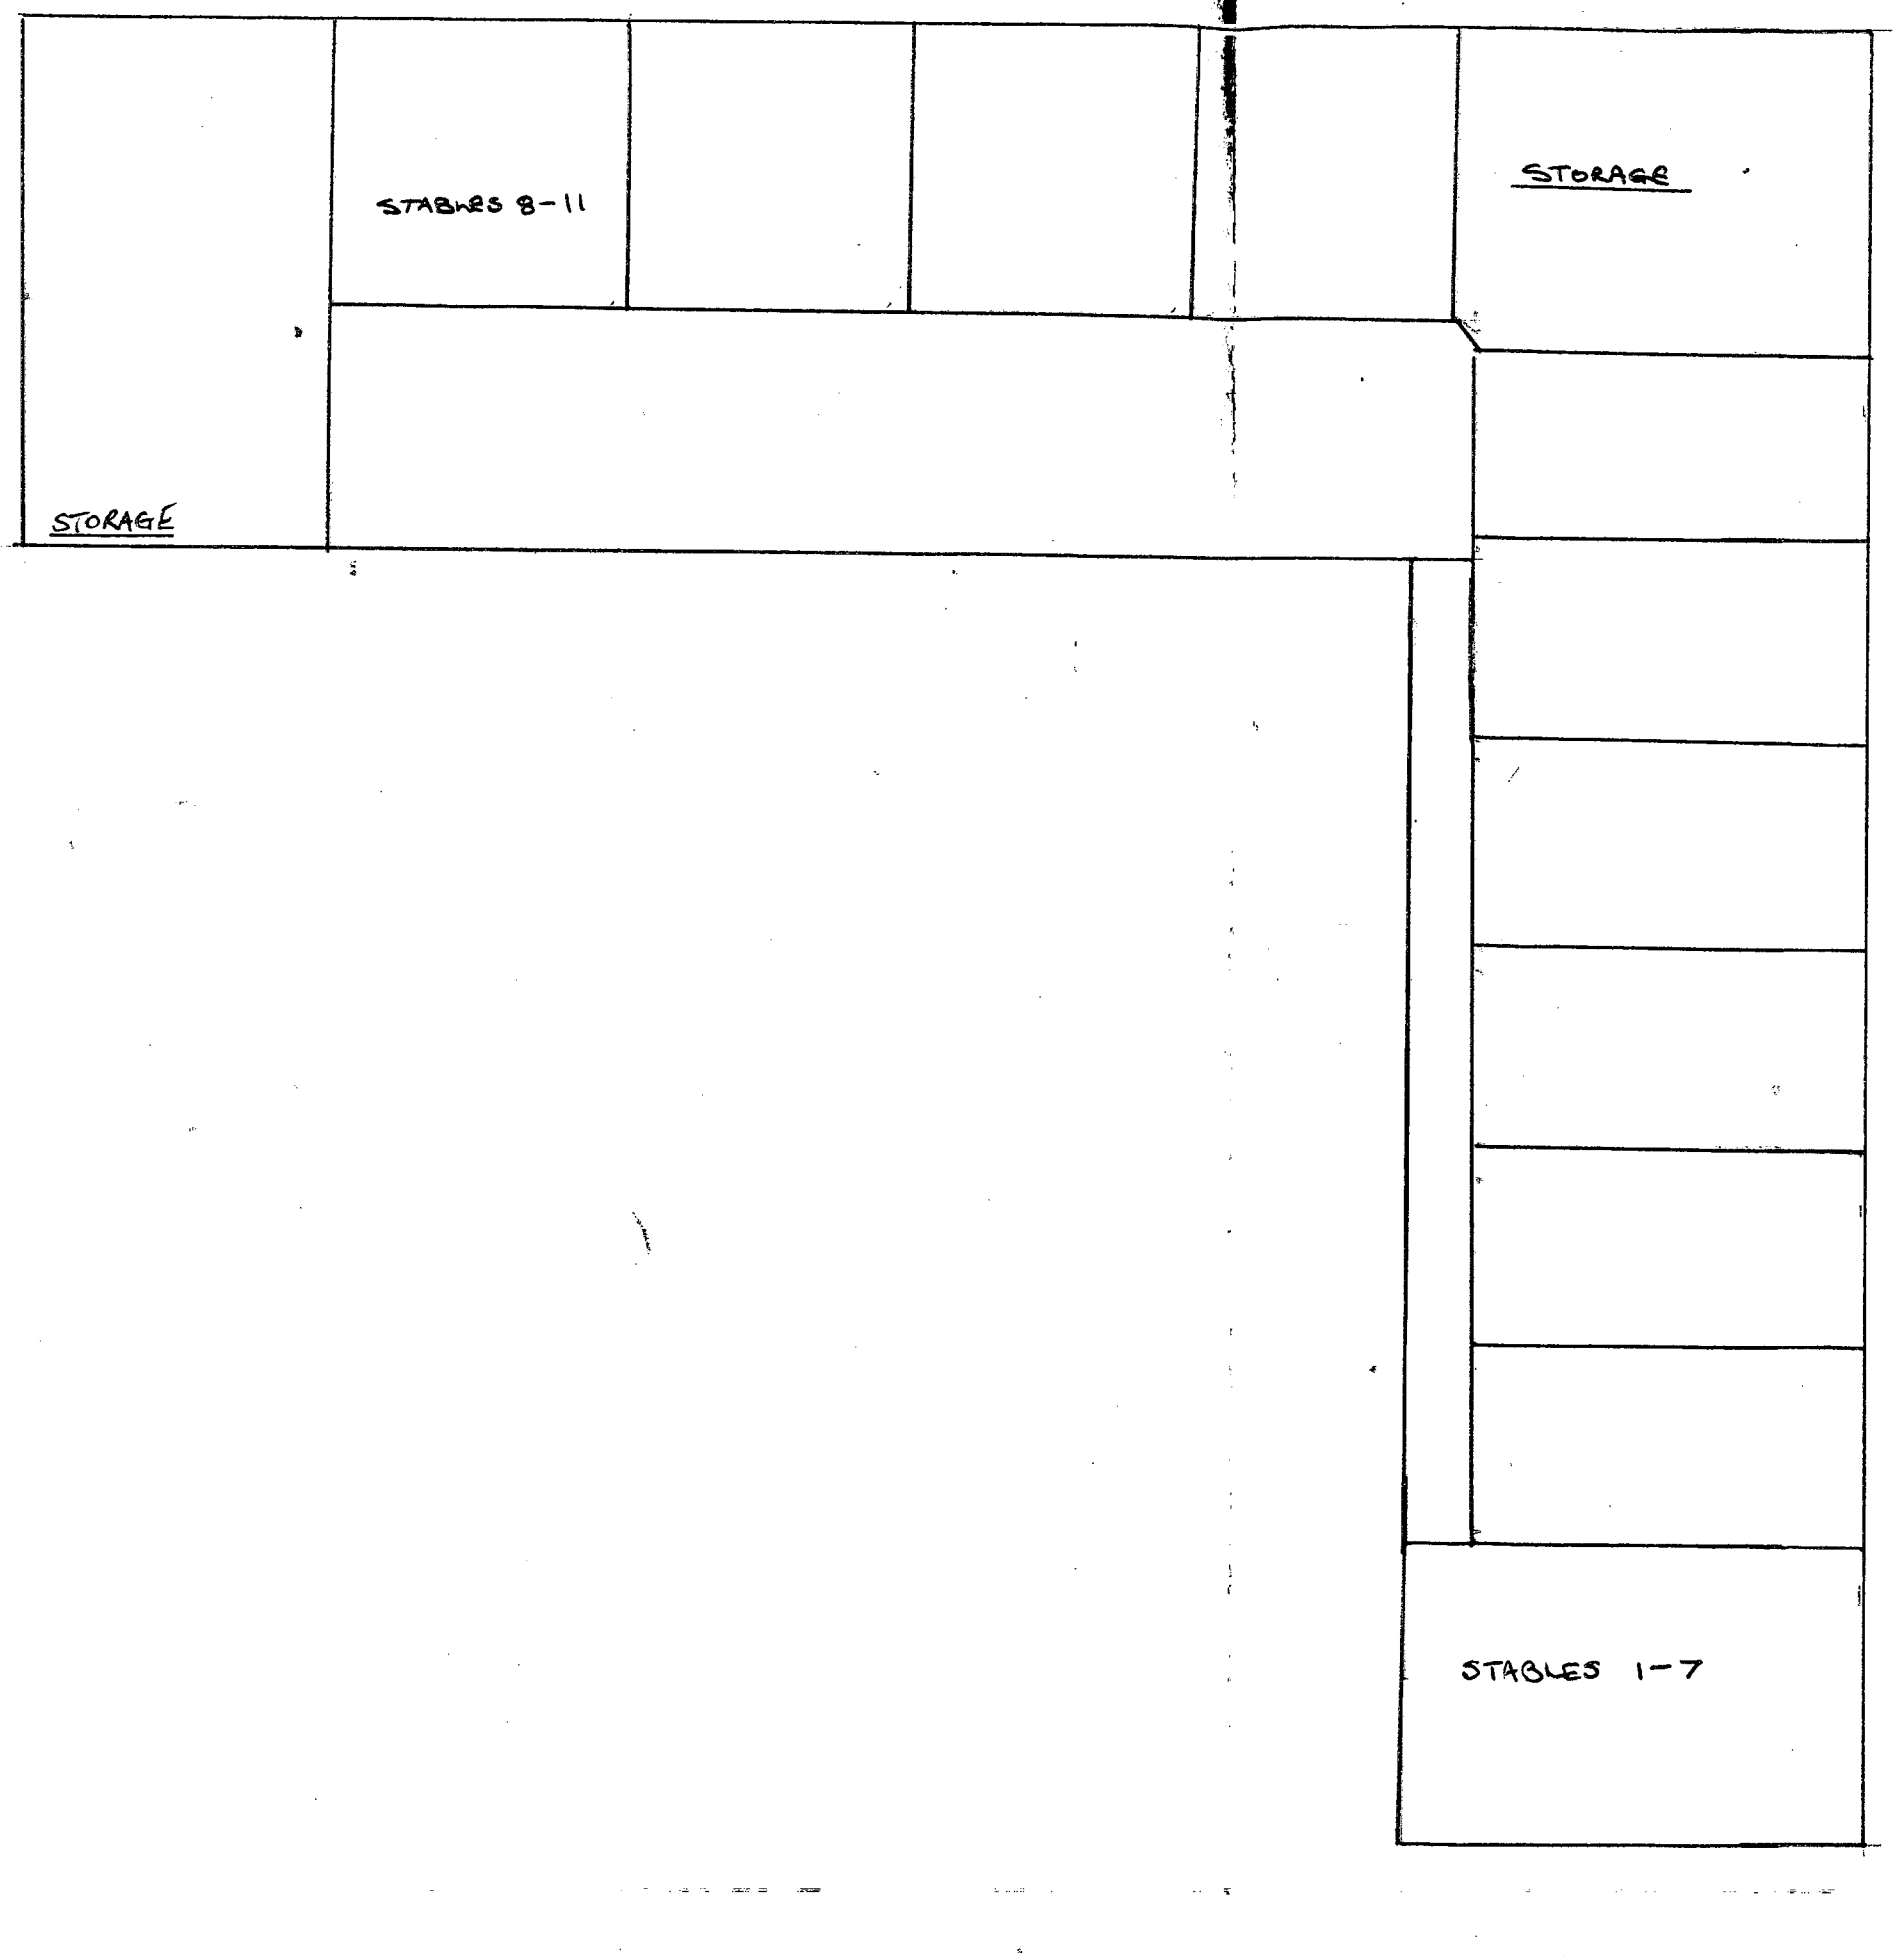

ARUN DISTRICT COUNCIL-PA/15/06/ 12/07/2006